
N


SCALE 1:250 @ A1

PROPOSED LAYOUT

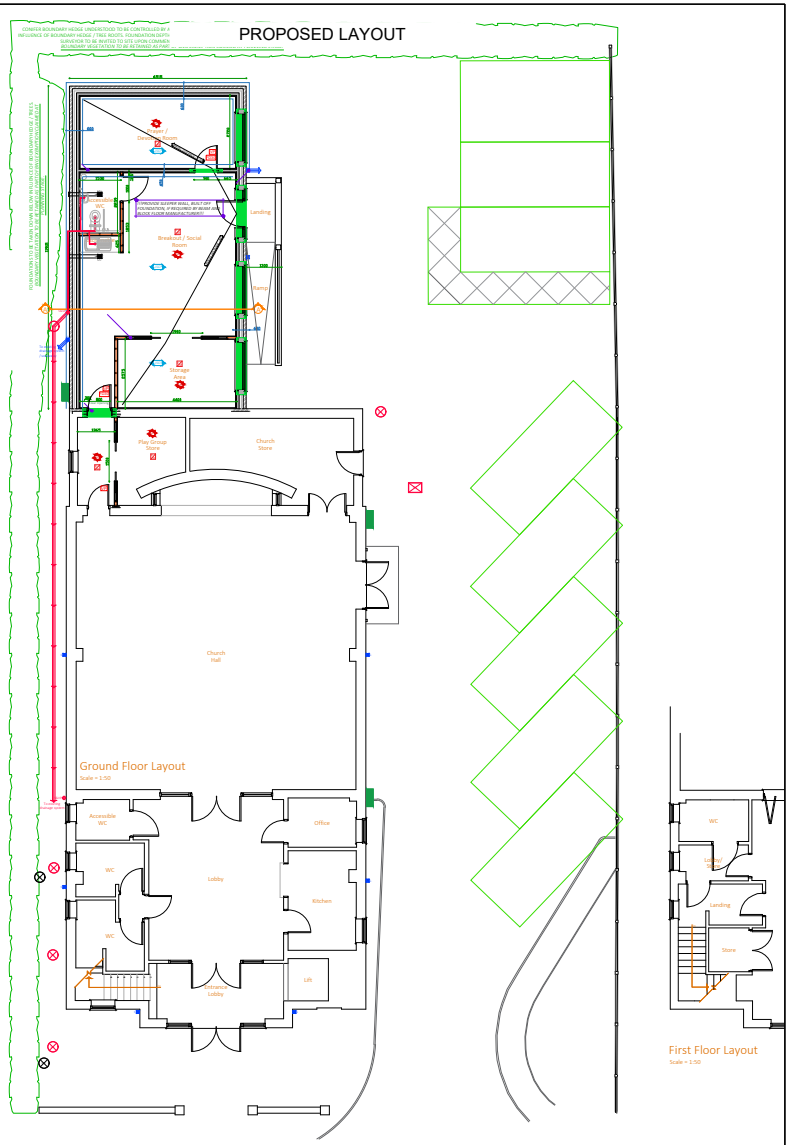

PROPOSED SITE VEHICLE TRACKING SCALE 1:500 @ A1

STANDARD DESIGN VEHICLE (CAR)

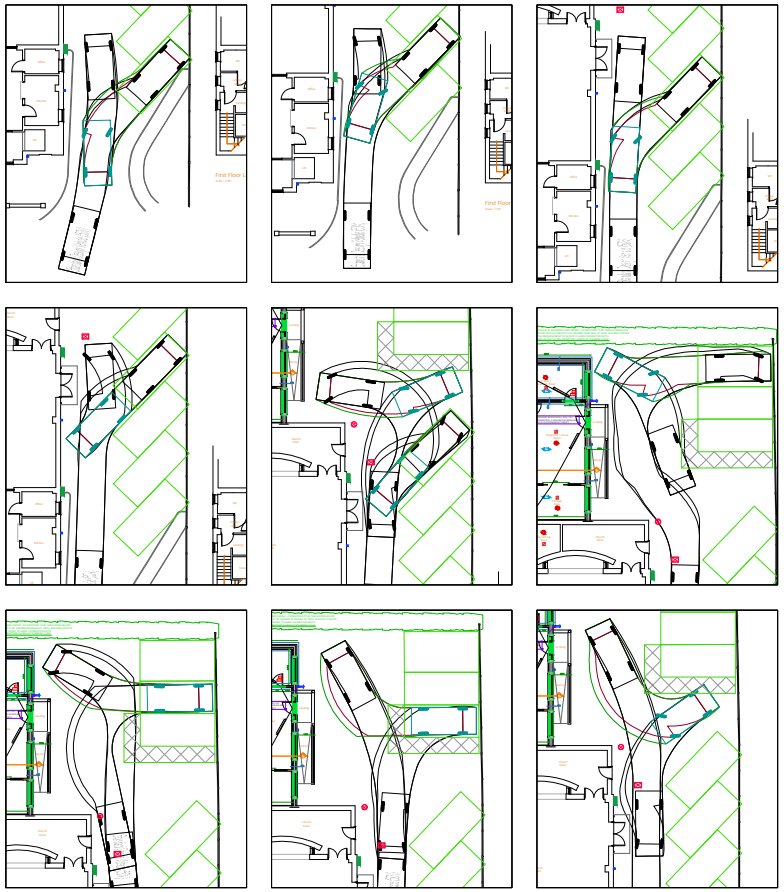

Revision	Amendment	Approved	Revision Date

VEHICLE PROFILES



Standard Design Vehicle (SDV)	
Overall Length	4.800m
Overall Width	2.000m
Overall Body Height	1.900m
Min Body Ground Clearance	0.100m
Track Width	2.000m
Lock to lock time	4.00s
Wall to Wall Turning Radius	6.000m

Vectio Consulting

Drawn	Designed	Approved	Drawing Date
MC	MC	LC	13/02/2026

Project
WAINGROVES METHODIST CHURCH

Sheet
VEHICLE TRACKING Option 5

Project No.	Scale	Drawing No.	Sheet. No.	Revision
VC0663	1:500@A1	005	001	-

Original Sheet Size A1