Full section ref: D02

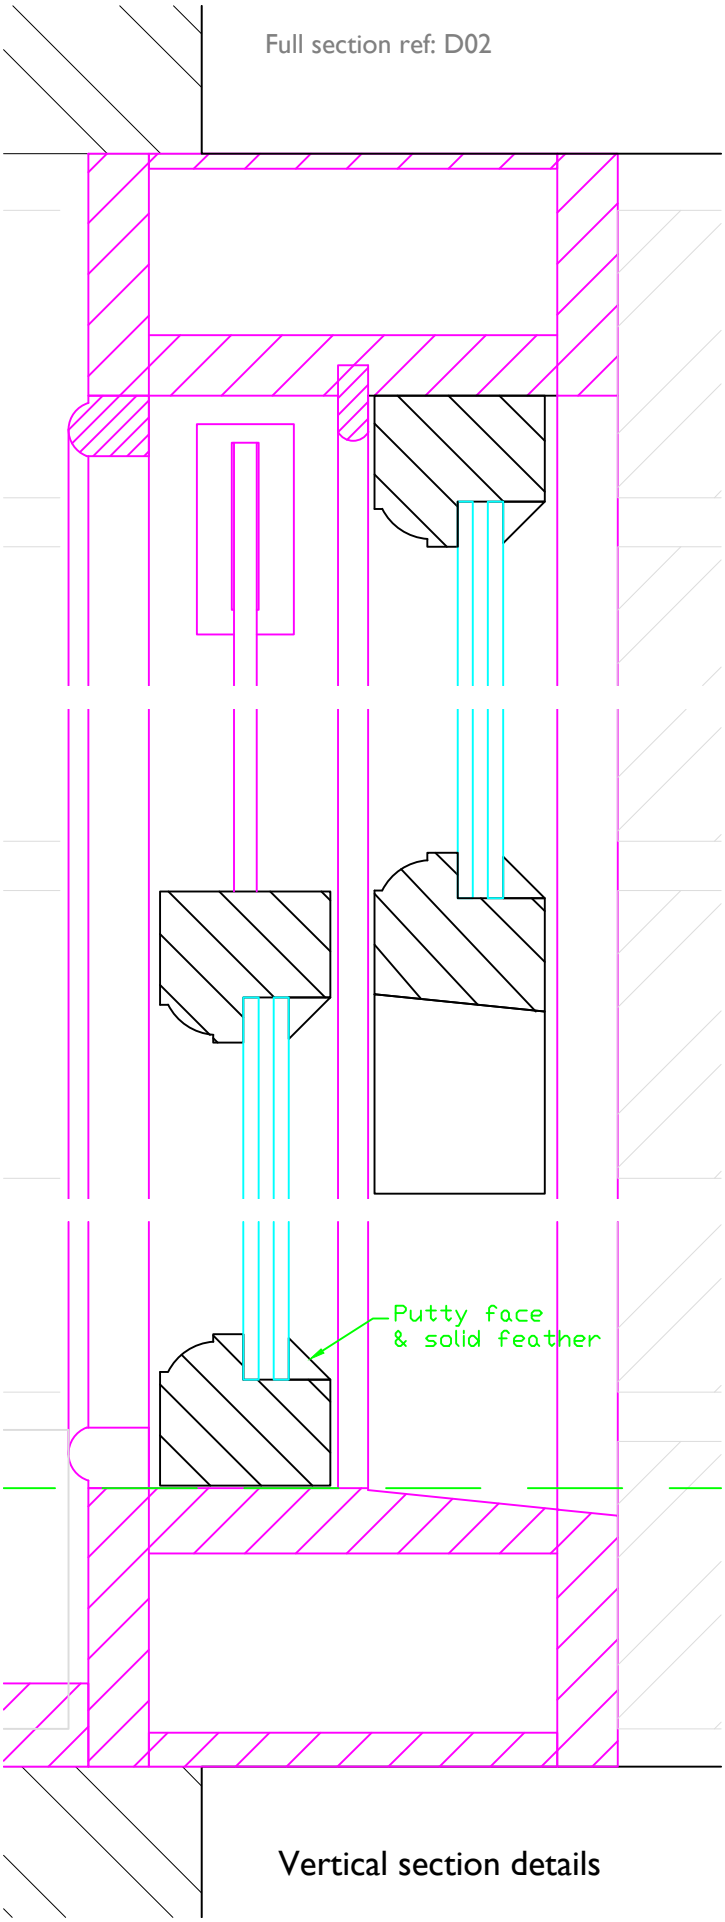

Vertical section details

Horizontal Box Jamb section

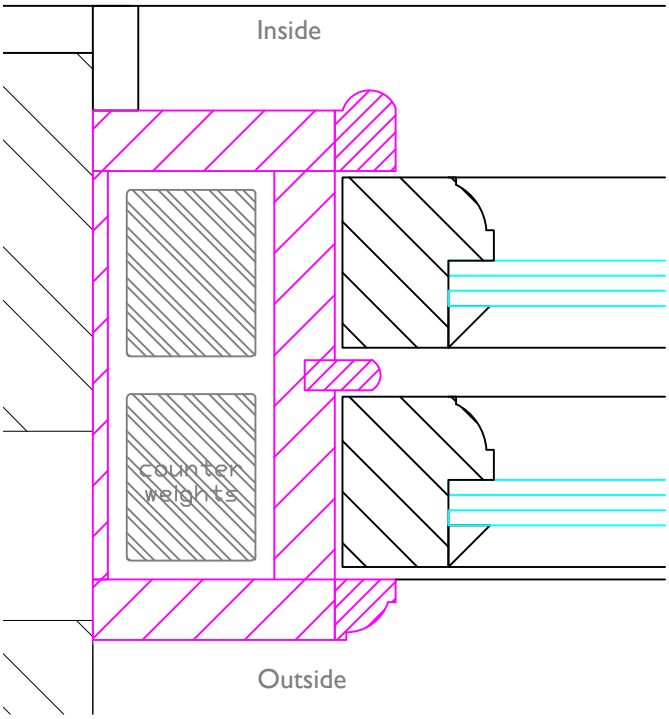

Horn detail

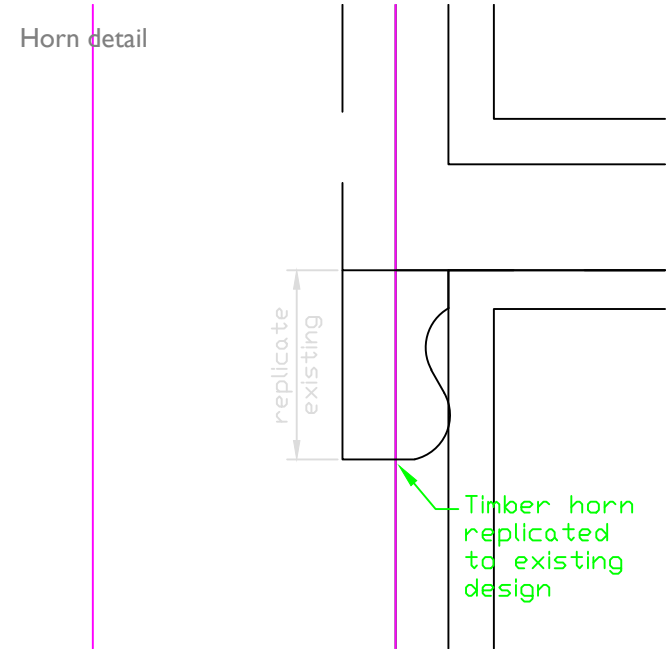

NEW AND REPLACEMENT WINDOWS

Slimlite 4 Clear (or Reproduction Crown Sheet)
Construction 4mm Low E / 4mm Cavity, Gas / 4mm clear
U Value 1.9

W2 & W3

Dimensions to be measured from existing windows prior to replication of new

REVISION:
'0' 20/02/26
ISSUED FOR APPROVAL

Project: New Windows to 115 "Hair 'o' Dog", Belper, Derbyshire DE56 1DW		
Drawing Title: Section Details.		
Scale: 1:10 @A4	Origin: Dec '25	Drawn: D.G
Job No: C1080	Drg No: D/05	Rev: 0