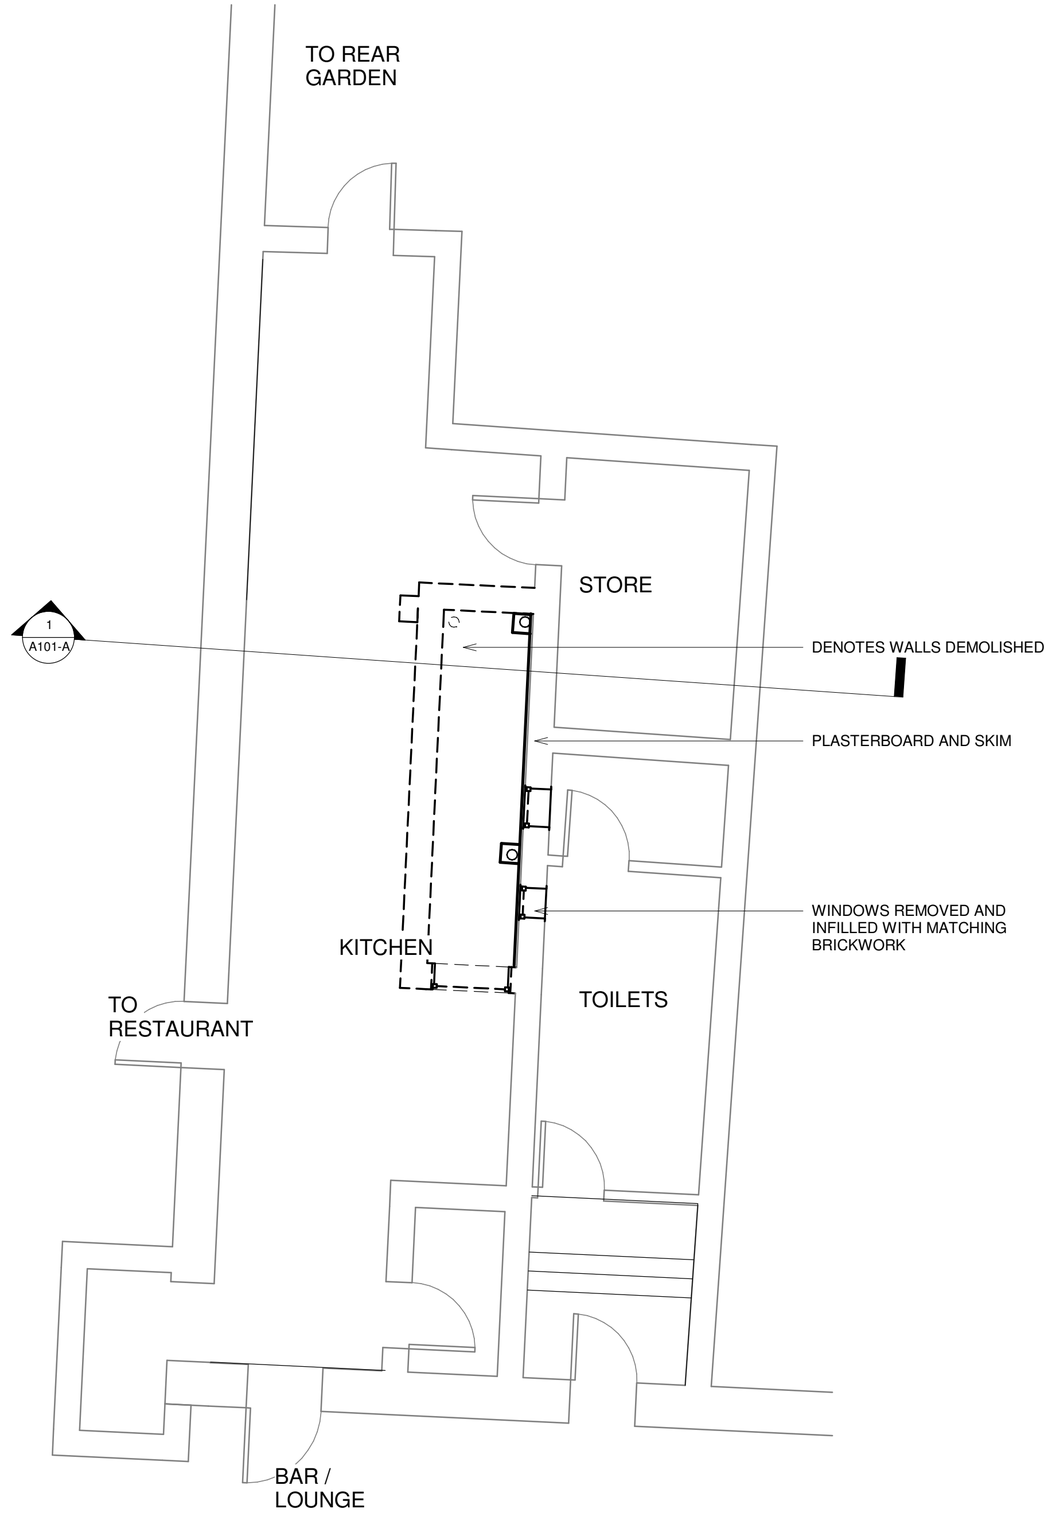

2 Floor plan
1 : 50

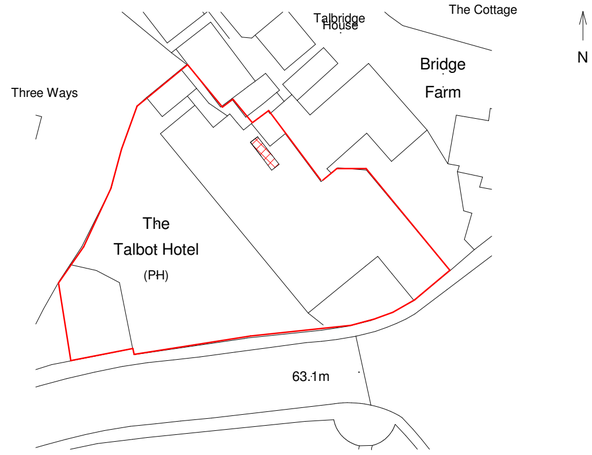

3 Site
1 : 500

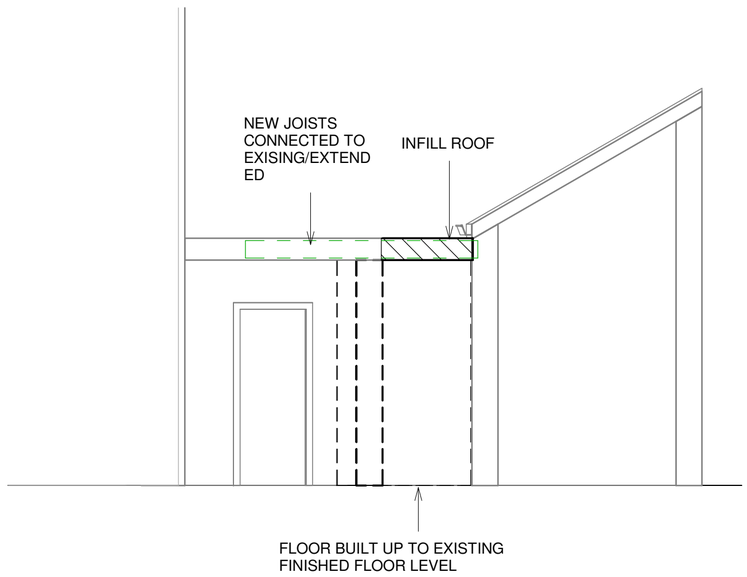

1 Section 1
1 : 50

No.	Description	Date

CODE	SUITABILITY DESCRIPTION
STATUS	PURPOSE OF ISSUE

SPARK DESIGN & PLANNING
HELLO@SPARKDESIGN.CO.UK
WWW.SPARKDESIGN.CO.UK

PROJECT
The Tallbot Hotel

TITLE
Floor plans

CLIENT

DRAWN BY	CHECKED BY	DATE
Author	Checker	Issue Date

SCALE (@A2)	PROJECT NUMBER
As indicated	Project Number

DRAWING NUMBER	REV
A101-A	

26/02/2026 13:11:23