

Existing Ground Floor Plan

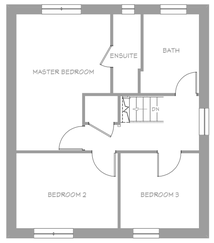

Existing First Floor Plan

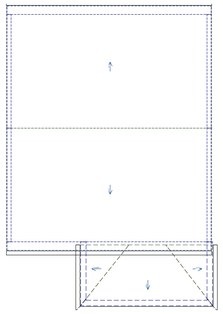

Existing Combined Roof Plan View



Exisdting Front 3D View



Existing Front Elevation

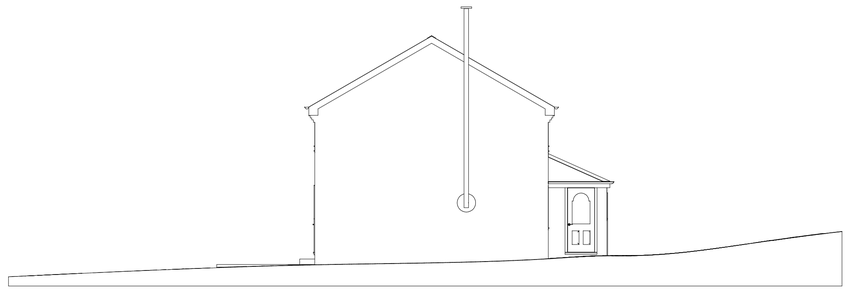

Existing Side Elevation

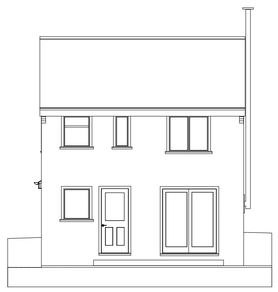

Existing Rear Elevation

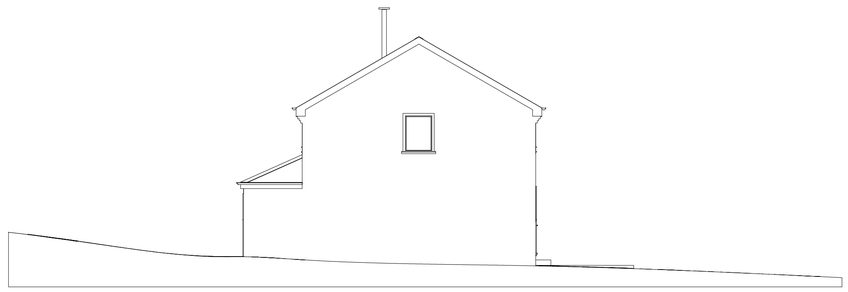

Existing Side Elevation



Existing Rear 3D View

NOTES:

ALL DRAWINGS SUPPLIED BY DWG PLANS EAST MIDLANDS LTD ARE TO BE USED FOR PLANNING PERMISSION PURPOSES ONLY AND NOT TO BE USED FOR BUILDING REGULATION PURPOSES.

THE CONTRACTOR, SUB-CONTRACTOR OR SUPPLIER IS TO CHECK ALL RELEVANT DIMENSIONS, LEVELS, EXISTING STRUCTURE AND MATERIALS PRIOR TO COMMENCING THE WORKS.

© THIS DRAWING IS COPYRIGHT AND MAY NOT BE COPIED, TRACED, ALTERED OR REPRODUCED WITHOUT WRITTEN PERMISSION FROM DWG PLANS EAST MIDLANDS LTD.

0M 1M 2M 3M 4M 5M 6M 7M 8M 9M 10M

DWG PLANS East Midlands

	NAME	DATE
DRAWN	CSN	19/02/2026

UNLESS OTHERWISE SPECIFIED DIMENSIONS ARE IN MILLIMETERS

info@dwgplans-eastmidlands.co.uk
07988 252142

CLIENT ADDRESS
1 Norbury Way, Belber, DE56 1TW

TITLE: Existing Floor Plans, Elevations & 3D Views

SIZE	DWG NO	REV
A1	SHEET 1	3

CLIENT: Mrs Hannah Whiteley

SCALE: 1:100 @ A1

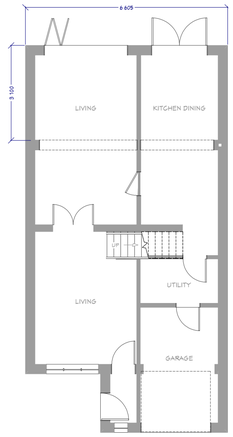

Proposed Ground Floor Plan

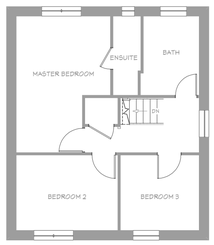

Proposed First Floor Plan

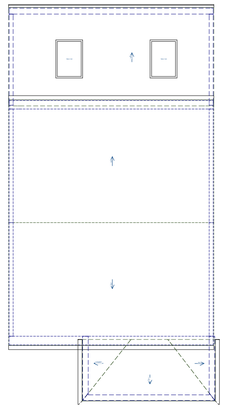

Proposed Combined Roof Plan



Proposed Front 3D View

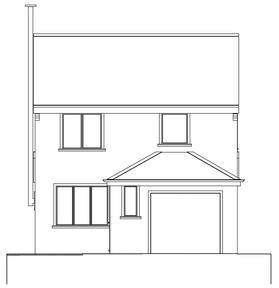

Proposed Front Elevation

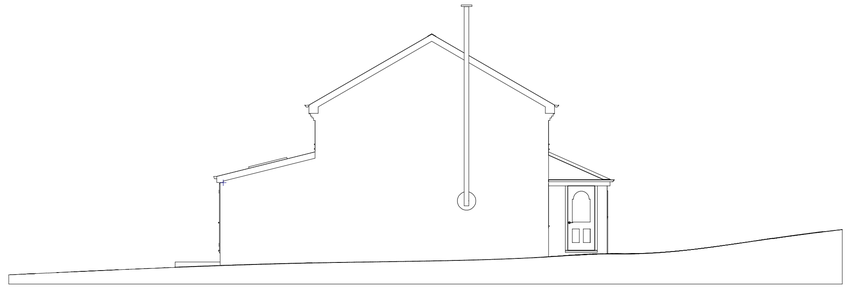

Proposed Side Elevation



Proposed Rear Elevation

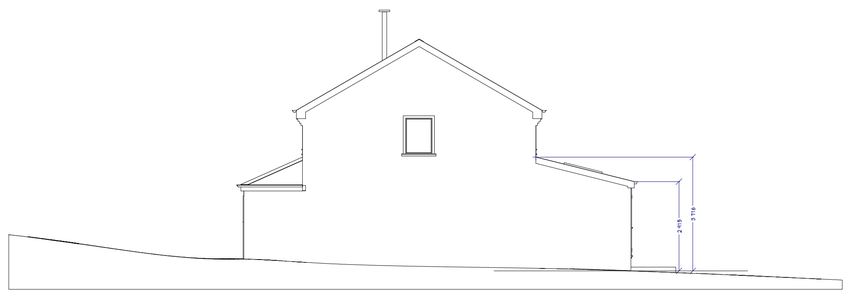

Proposed Side Elevation



Proposed Rear 3D View

NOTES:

ALL DRAWINGS SUPPLIED BY DWG PLANS EAST MIDLANDS LTD ARE TO BE USED FOR PLANNING PERMISSION PURPOSES ONLY AND NOT TO BE USED FOR BUILDING REGULATION PURPOSES.

THE CONTRACTOR, SUB-CONTRACTOR OR SUPPLIER IS TO CHECK ALL RELEVANT DIMENSIONS, LEVELS, EXISTING STRUCTURE AND MATERIALS PRIOR TO COMMENCING THE WORKS.

© THIS DRAWING IS COPYRIGHT AND MAY NOT BE COPIED, TRACED, ALTERED OR REPRODUCED WITHOUT WRITTEN PERMISSION FROM DWG PLANS EAST MIDLANDS LTD.

0M 1M 2M 3M 4M 5M 6M 7M 8M 9M 10M

DWG PLANS East Midlands

	NAME	DATE
DRAWN	CSN	19/02/2026

UNLESS OTHERWISE SPECIFIED DIMENSIONS ARE IN MILLIMETERS

info@dwgplans-eastmidlands.co.uk
07988 252142

CLIENT ADDRESS
1 Norbury Way, Belber, DE56 1TW

TITLE: Proposed Floor Plans, Elevations & 3D Views

SIZE: A1 | DWG NO: SHEET 2 | REV: 3

CLIENT: Mrs Hannah Whiteley

SCALE: 1:100 @ A1