

SCALE 1:500 @ A3

EXISTING SITE PLAN

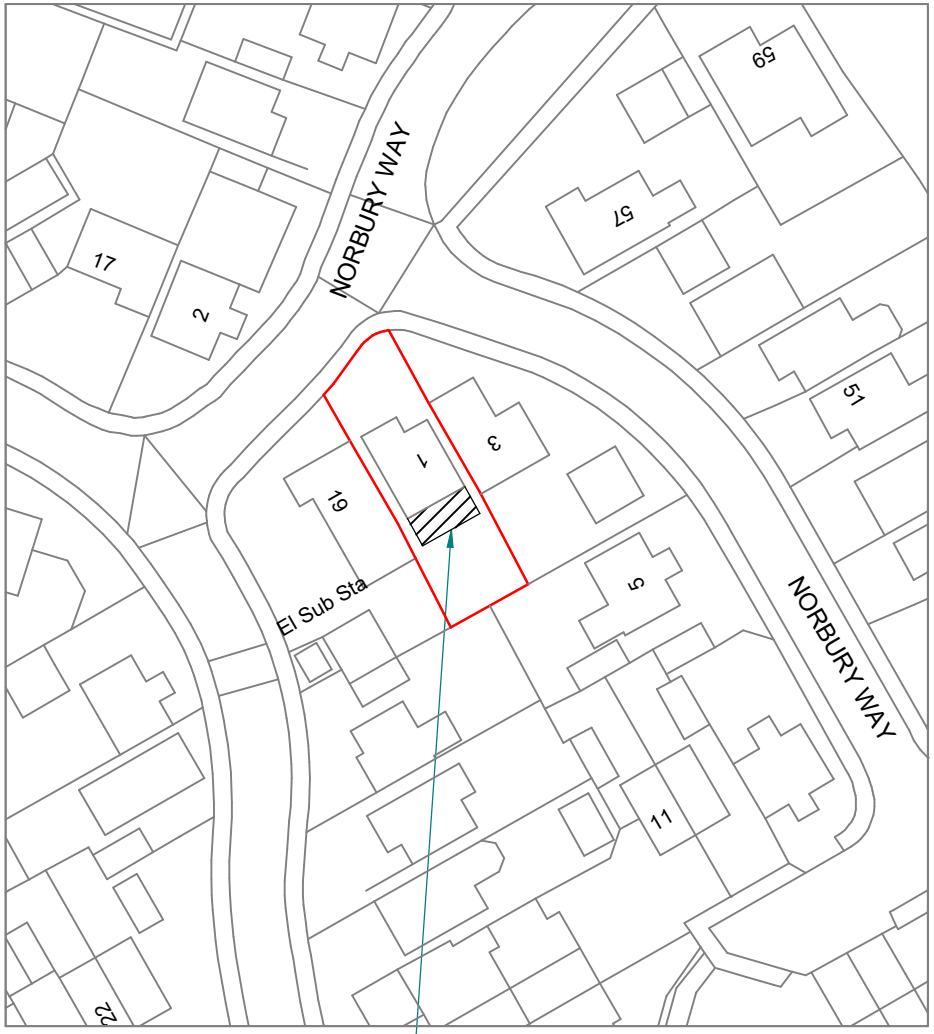

SCALE 1:500 @ A3

PROPOSED SITE PLAN

SINGLE STOREY
REAR EXTENSION

0 10 20
metres

N

© Crown copyright 2025 Ordnance Survey 100053143

DWG PLANS EAST MIDLANDS LTD
3 Bley Avenue, Loughborough, LE12 6NX
Mobile: 07988 252142
Email: info@dwgplans-eastmidlands.co.uk

	NAME	DATE
DRAWN	CSN	19/02/2026

UNLESS OTHERWISE SPECIFIED
DIMENSIONS ARE IN MILLIMETERS

TITLE: 1 Norbury Way, Belper, DE56 1TW
Site Plan

SIZE	DWG NO	REV
A3	Sheet 1	A

CLIENT: Mrs Hannah Whiteley

SCALE: 1:500 @ A3

SHEET 1 of 1