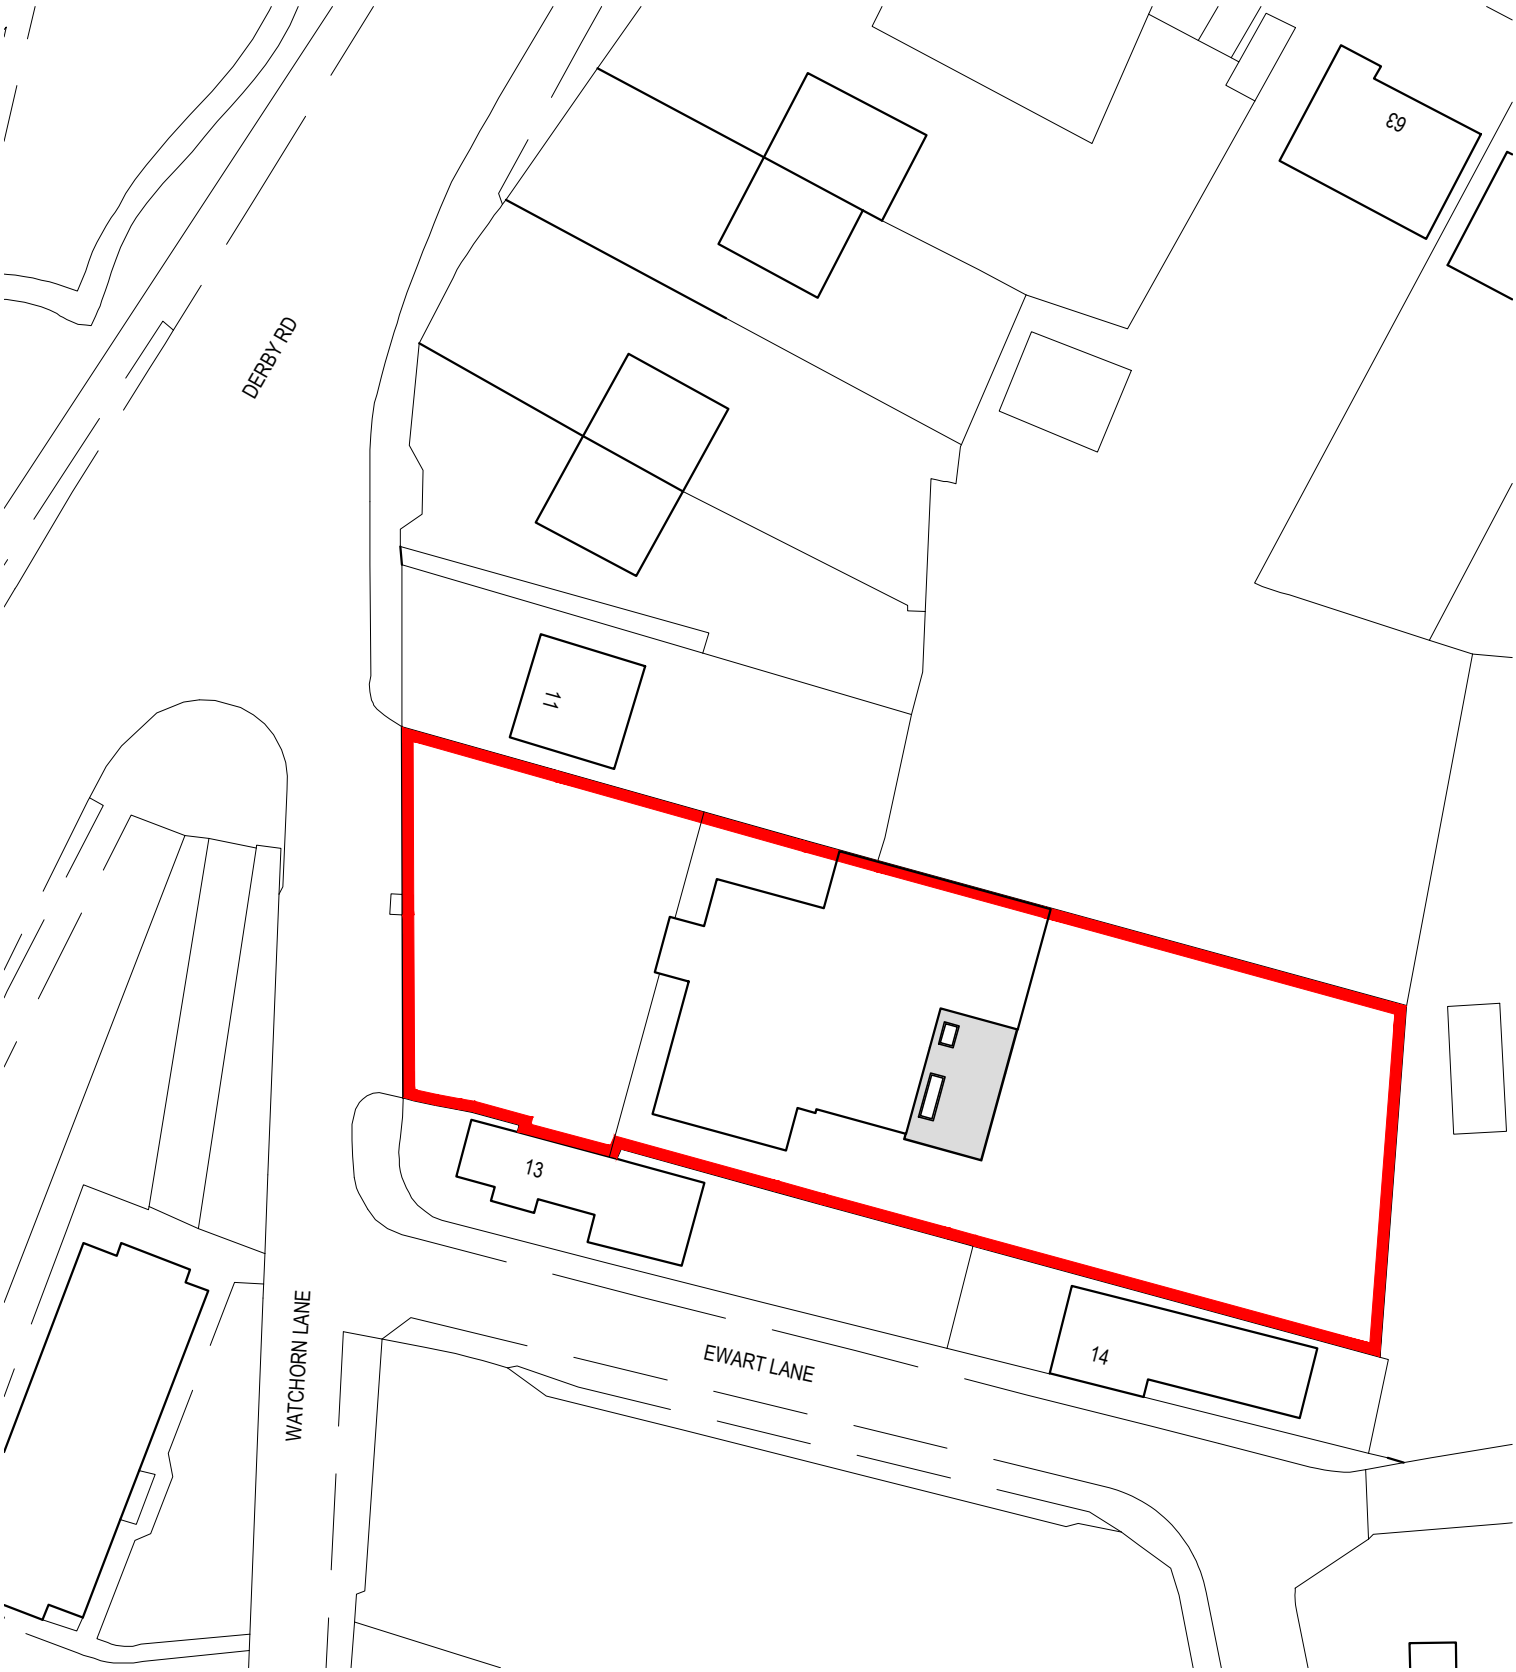

Ordnance Survey (c) Crown Copyright 2016. All rights reserved. Licence number 100022432

Nursery extension and alterations

Watchorn Lane, Alfreton

SITE PLAN - AS PROPOSED

PROJECT REF	SCALE(S)	PAPER SIZE	DRAWN BY	CHECKED BY
2603	1:500	A4	CB	CB

PROJECT	ORIGINATOR	ZONE	LEVEL	TYPE	ROLE	NUMBER
WAT	MMA	B1	EX	DR	A	**01003**

STATUS	SUITABILITY DESCRIPTION
D5	ISSUED FOR PLANNING

REVISION	REVISION DESCRIPTION
P1	PRELIMINARY

Rev.	Revision Description	Date	Initials
P2	PLANNING ISSUE	02-03-26	CB
P1	Issued for comment	27-02-26	CB

MATTHEW MONTAGUE
ARCHITECTS

The Cheese Factory, Longford Lane, Longford, Ashbourne, Derbyshire, DE6 3DT

Tel: 01335 330510 . info@matthewmontague.co.uk . www.matthewmontague.co.uk

Copyright ©
This drawing is copyright Matthew Montague Architects. Anyone using this drawing in CAD format must have our written permission to do so, and must remove the Matthew Montague Architects copyright logo. Copyright retained in accordance with the copyright, design and patents act 1988. It remains the property of MMA whose registered office is The Cheese Factory, Longford Lane, Longford, Ashbourne, Derbyshire, DE6 3DT.