GENERAL NOTES

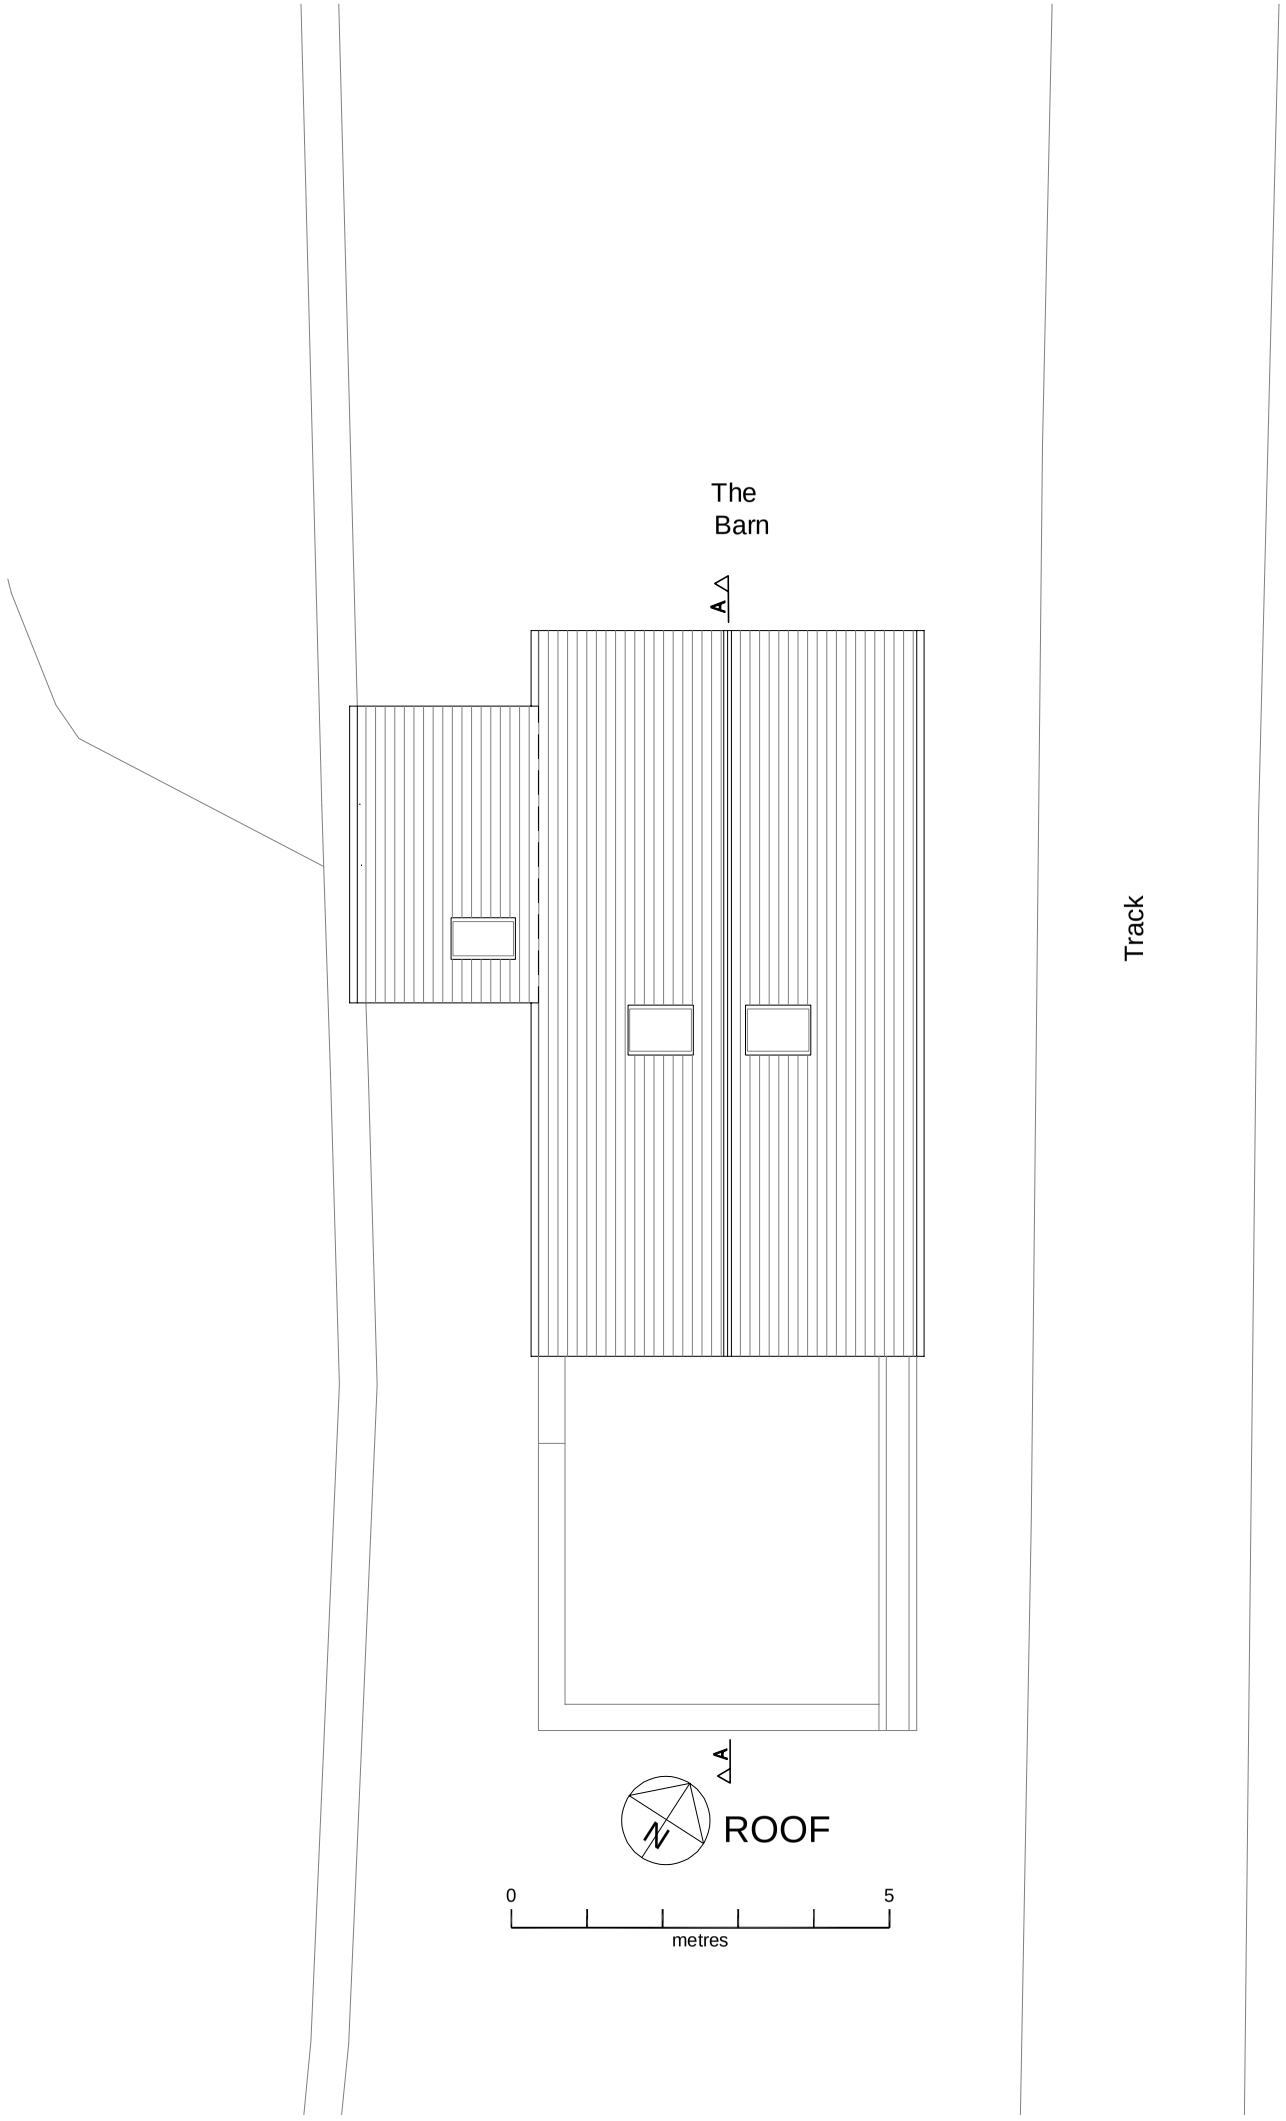

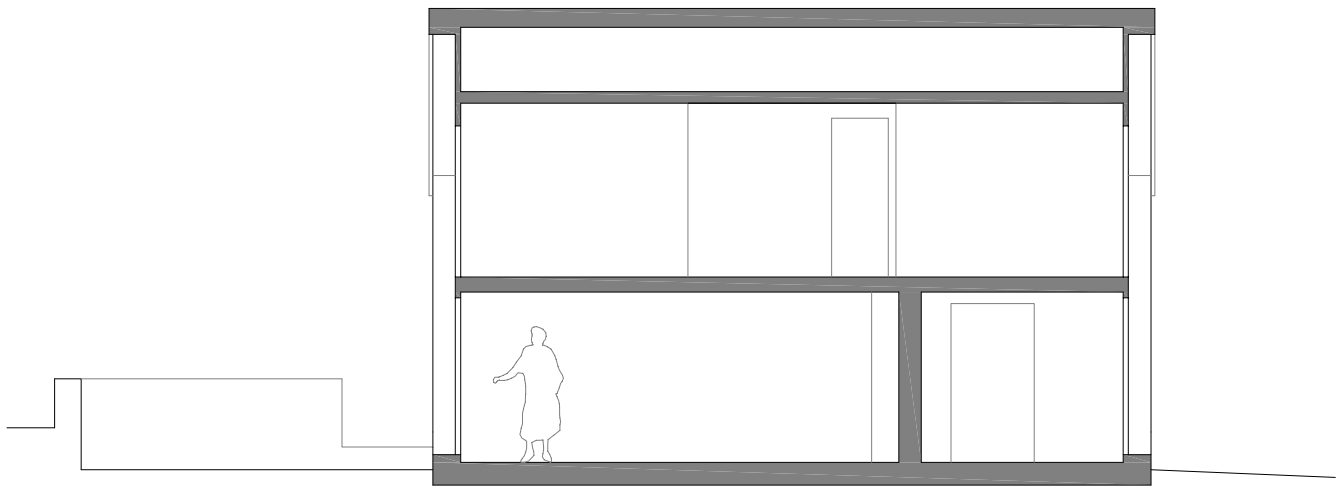

SECTION A-A

Rev	Date	Drawn	Chkd	Amendment
A	08.10.25	GB	-	Planning

THE BARN
PENDLETON LANE
ALDERWASLEY

PLANS/SECTIONS
EXISTING

Drawn GB	Checked -
Scales 1:100@A3	
Drawing No	Rev
1367/P03	A

BABENKO ASSOCIATES
BUILDING DESIGN & CONSULTANCY

Wirksworth, Derbyshire www.babenko-associates.com