GENERAL NOTES

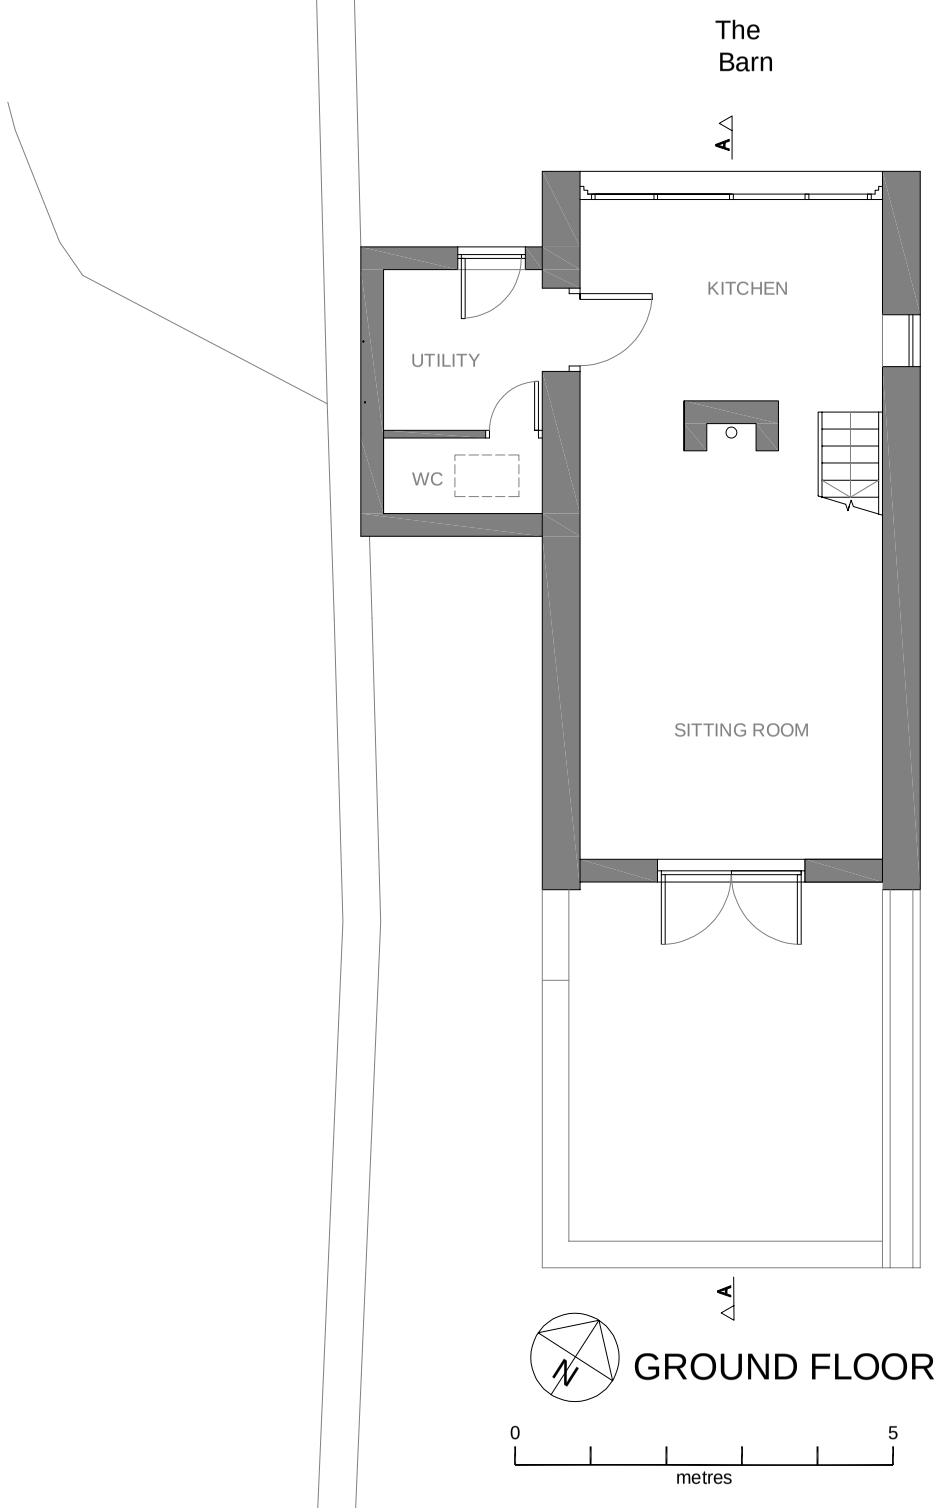

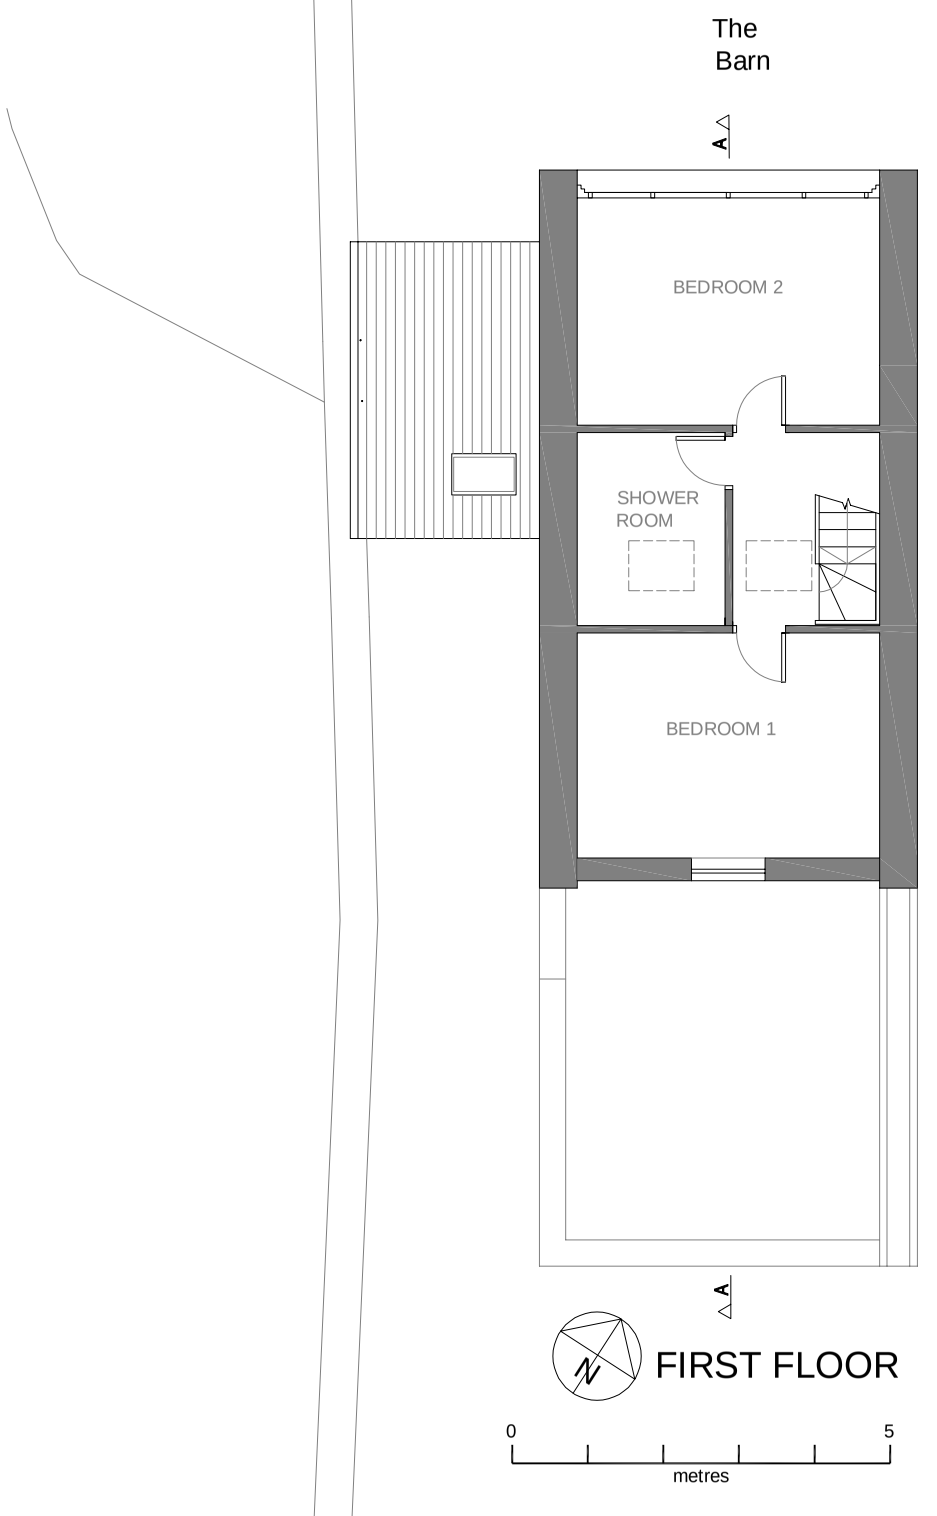

Rev	Date	Drawn	Chkd	Amendment
B	21/01/26	GB	-	Amends following H/O comments
A	08.10.25	GB	-	Planning

THE BARN
PENDLETON LANE
ALDERWASLEY

PLANS
PROPOSED

Drawn GB	Checked -
Scales 1:100@A3	
Drawing No	Rev
1367/P05	B

BABENKO ASSOCIATES
BUILDING DESIGN & CONSULTANCY

Wirksworth, Derbyshire www.babenko-associates.com