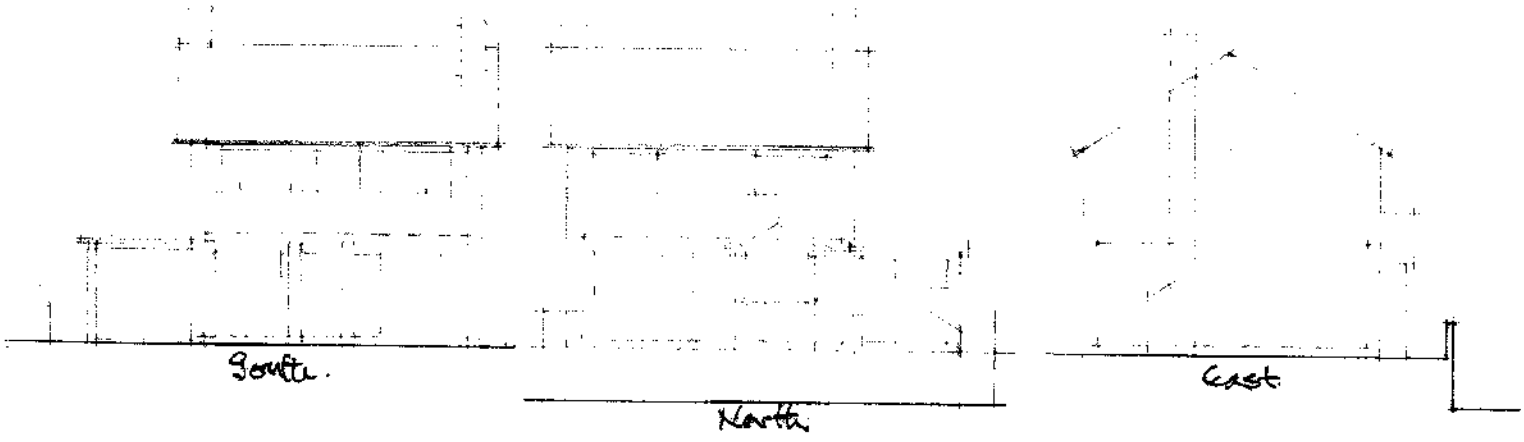

Existing elevations. 1:200

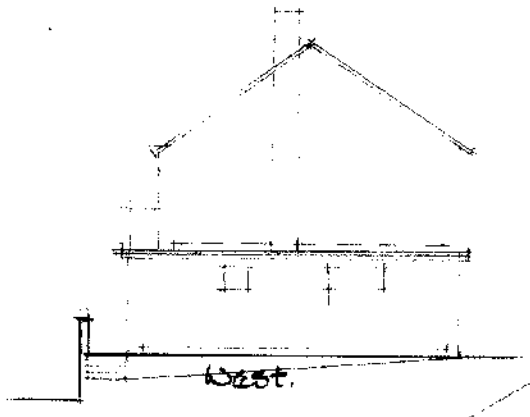

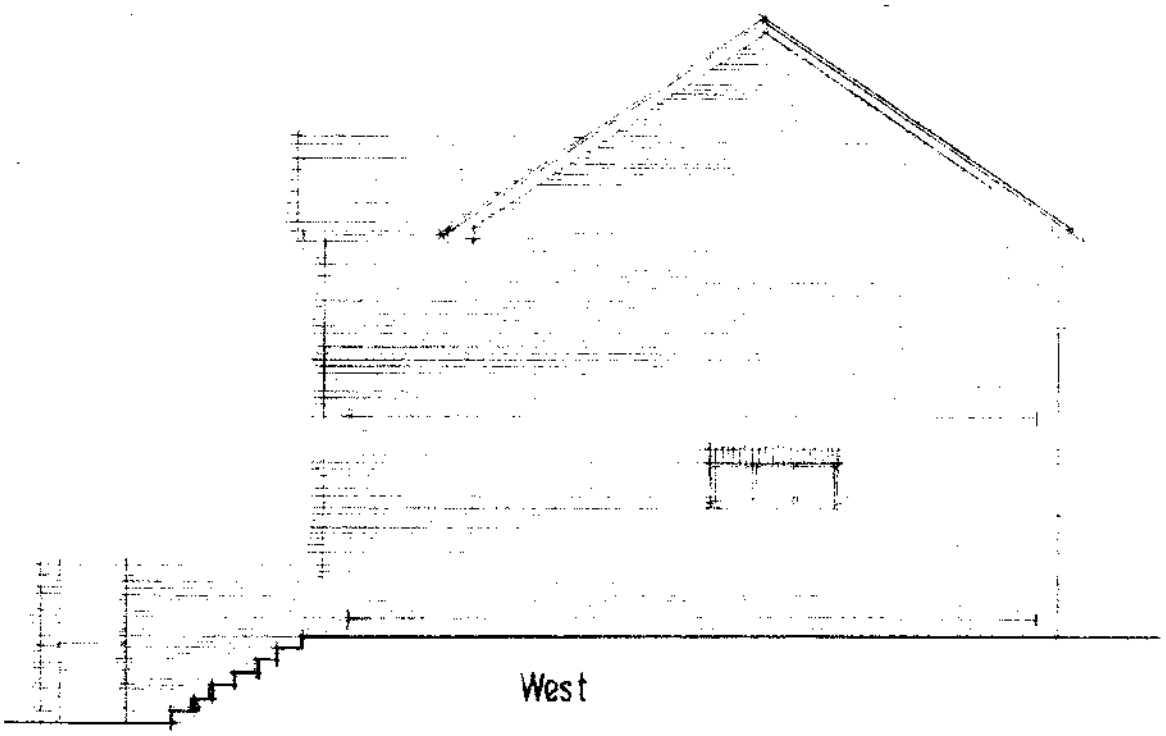

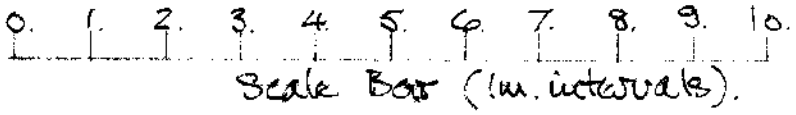

Scale Bar (1m. intervals).

project Proposed alterations, 8, Watson Avenue, Heanor. client S. Middleton.

Swinfield Design Associates

Architects and Design Consultants

Quarry Cottages, Morley, Derby. DE7 6DJ. Telephone [redacted]

date jan. 26 scale 1:100

drawing 743. B2