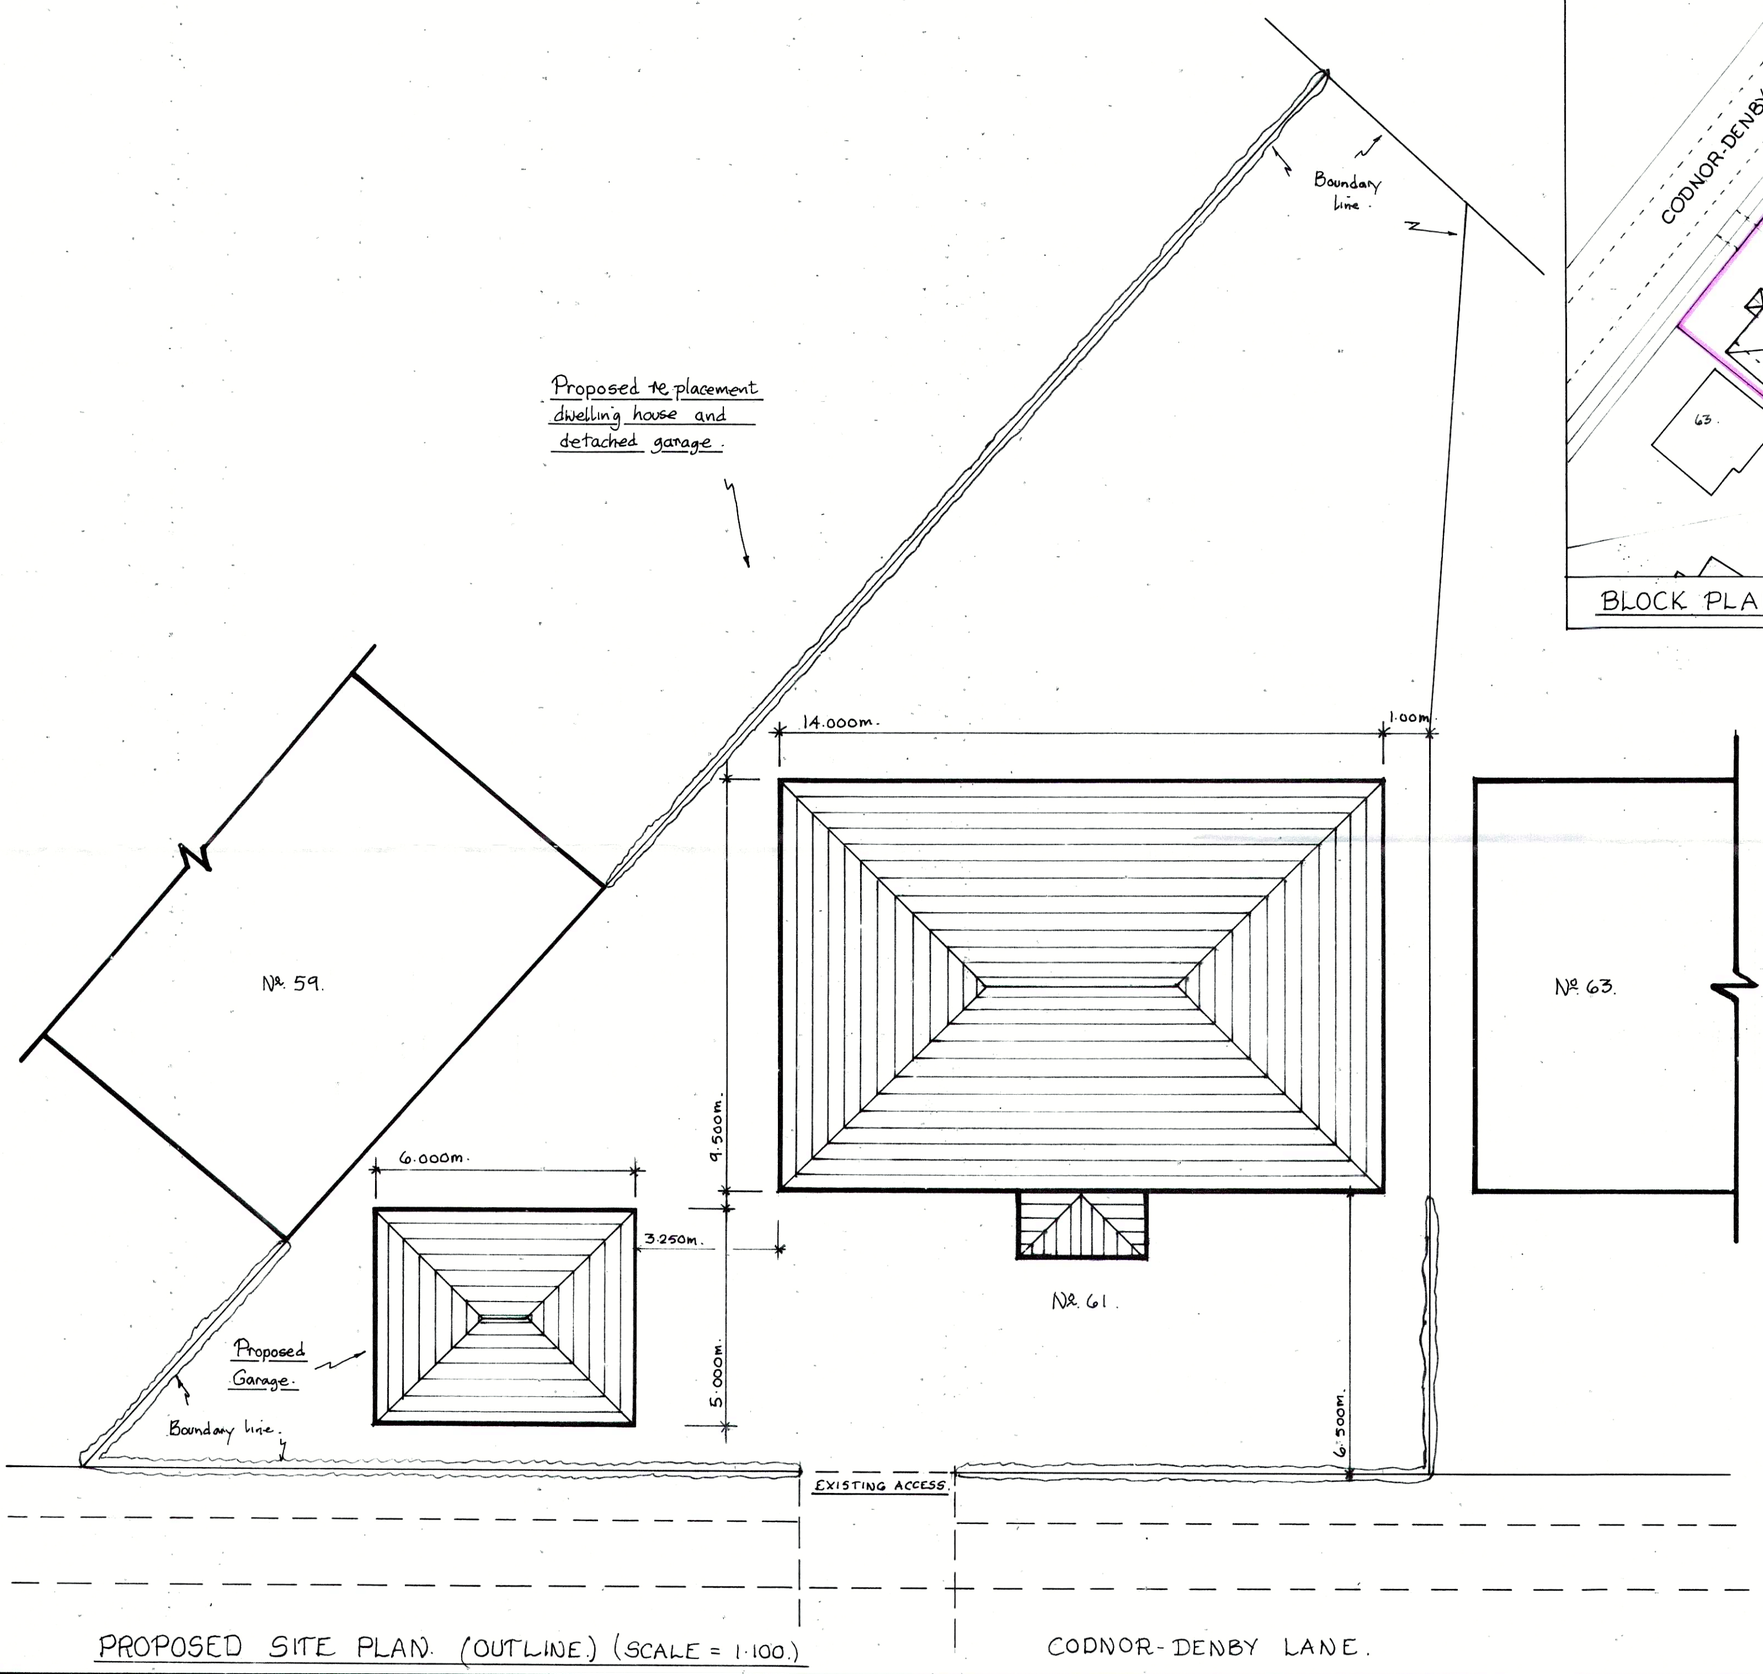

PROPOSED SITE PLAN. (OUTLINE.) (SCALE = 1·100.)

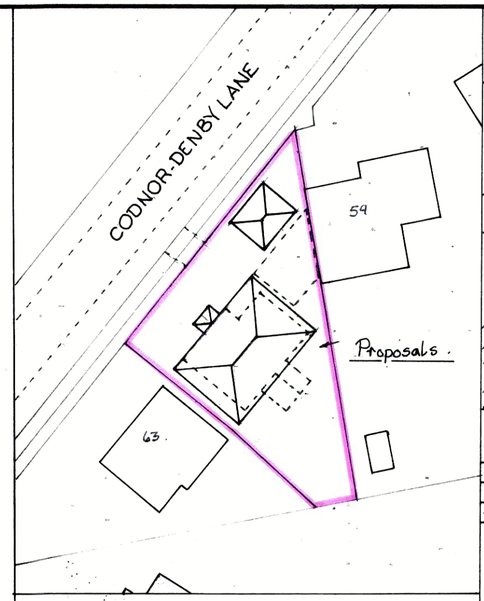

BLOCK PLAN. (SCALE- 1·500.)

Notes:
All dimensions must be checked on site and not scaled from this drawing.

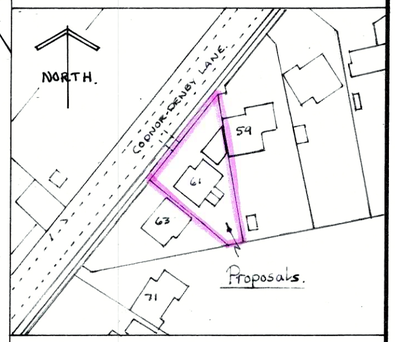

LOCATION PLAN. (SCALE- 1·1250.)

A		
	Date	Revisions

© copyright

Client

MS. J. STANLEY.

Job Title

PROPOSED TWO STOREY REPLACEMENT DWELLING AT Nº.61 CODNOR-DENBY LANE, CODNOR. DERBYSHIRE. DE5-9SP.

Drawing Title

OUTLINE PLANNING APPLICATION.

Scale 1·100, 1·500 & 1·1250

Date FEB. 2026. Drawn by JEW.

DICKINSON BUILDING DESIGN
BUILDING DESIGN CONSULTANTS
Domestic/Industrial/Commercial
Local Authority Approvals
Building Plans
Grants etc.
01332 831429
Rectory Lane
Breadsall
Derby
DE21 5LL

Drg. No. 24/02/2026/01. Rev.

JOHN E. WRIGHT 542937

420 x 594mm A2.