No	REVISION	DATE	BY
A	Re design	March	26

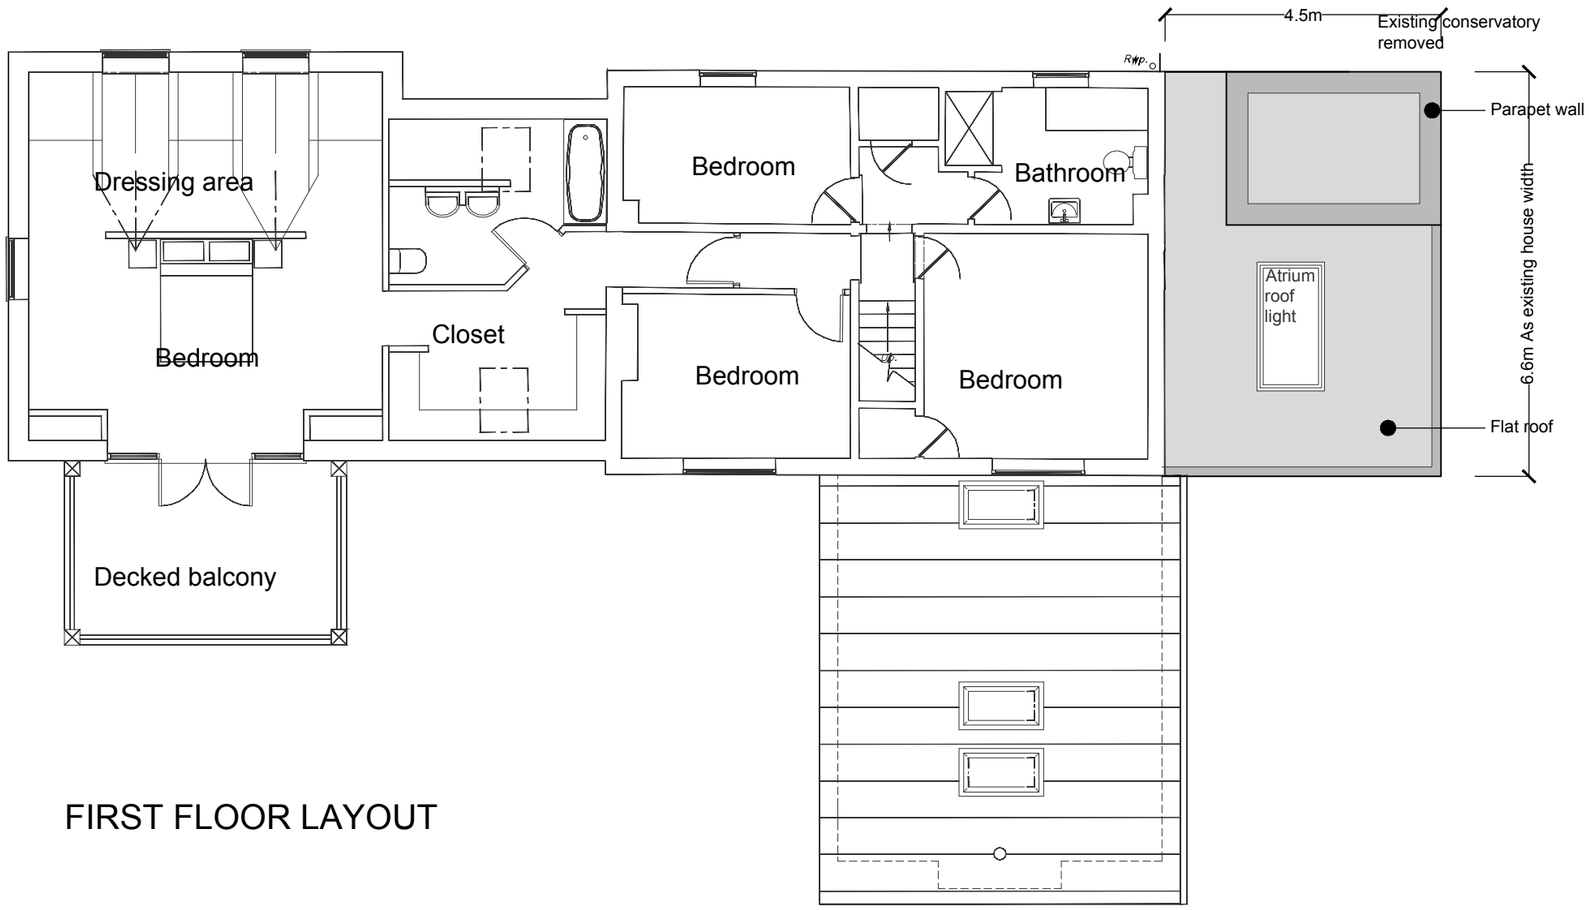

FIRST FLOOR LAYOUT

PROJECT	GOLDEN VALLEY FARM Horsley Woodhouse DE7 6BA
CLIENT	
DRAWING	PROPOSED ROOF LAYOUT
SCALE	1:100 @A3
DATE	NOV 25
NUMBER	11611-101A

MARTIN TUCKER LTD

ARCHITECTURAL SERVICES

Low Leas Barns
Low Leas
Riber
Derbyshire
DE4 5JR

Tel: 01629 530707
Fax: 01629 811273
Mobile: **07771 565439**