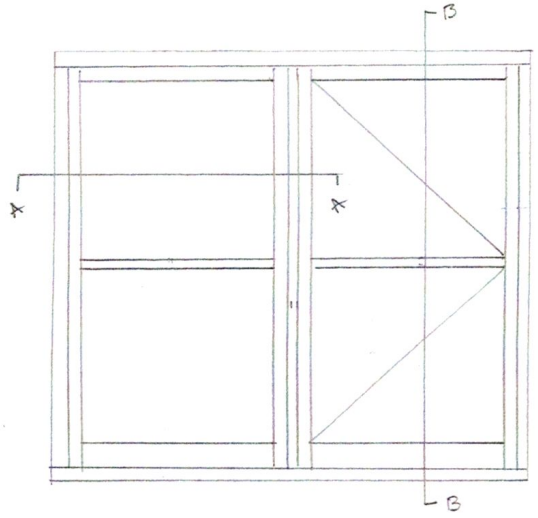

TYPICAL window.

Scale 1:10

Ref: Keepers Cottage 20A Town street Holbrook.

Proposed window replacement

Scale 1-10 - 1-1

Date 26-2-26

flush casement windows

Slimline double glaze units, warm edge super spacer

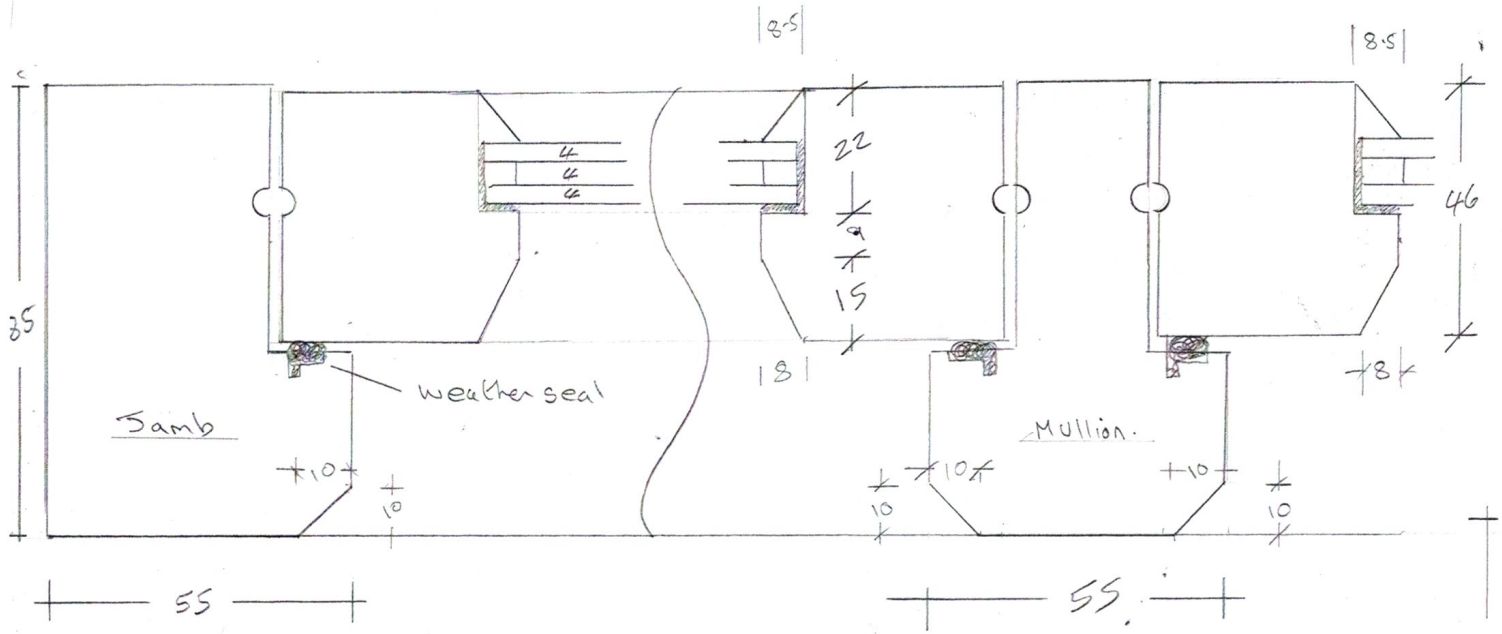

Section A-A

Scale Full size.

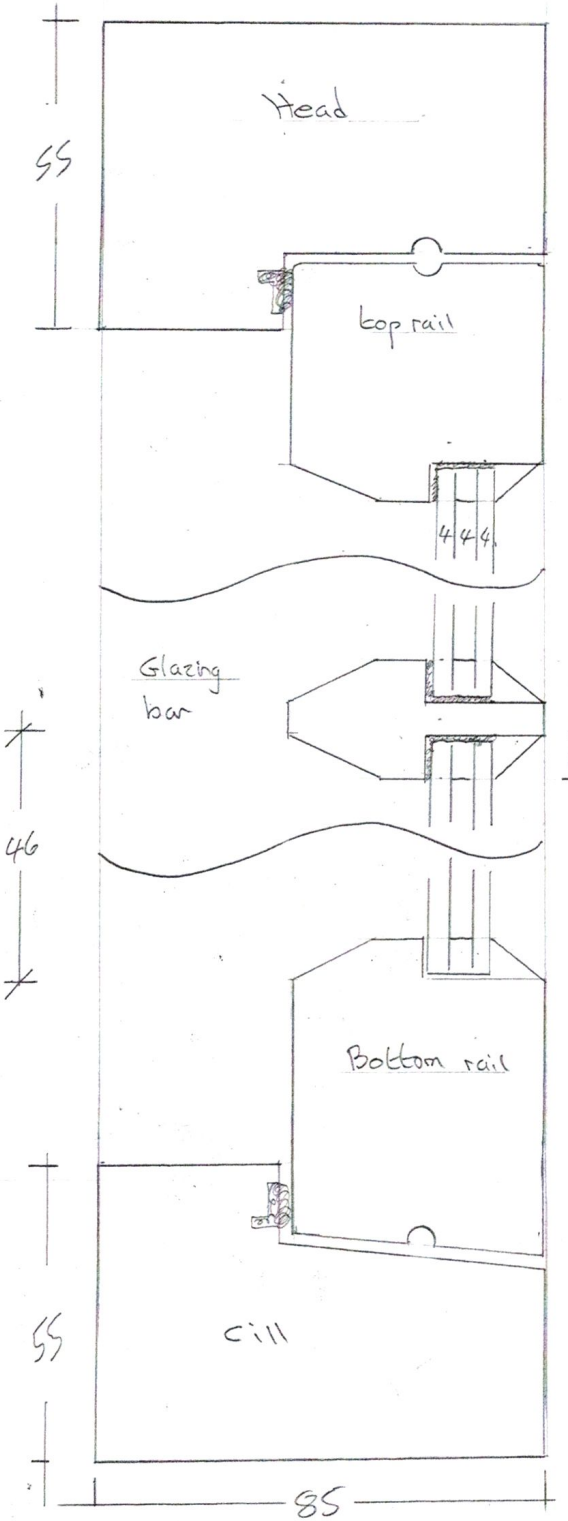

Section B-B

Full-size.

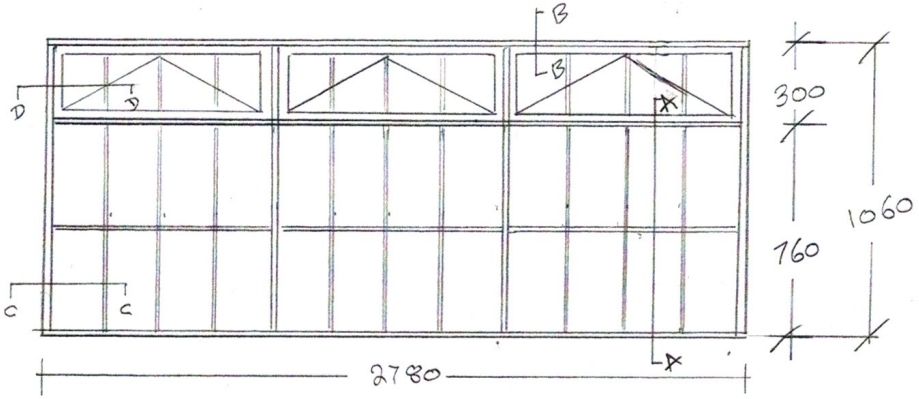

To match existing. Scale 1:20

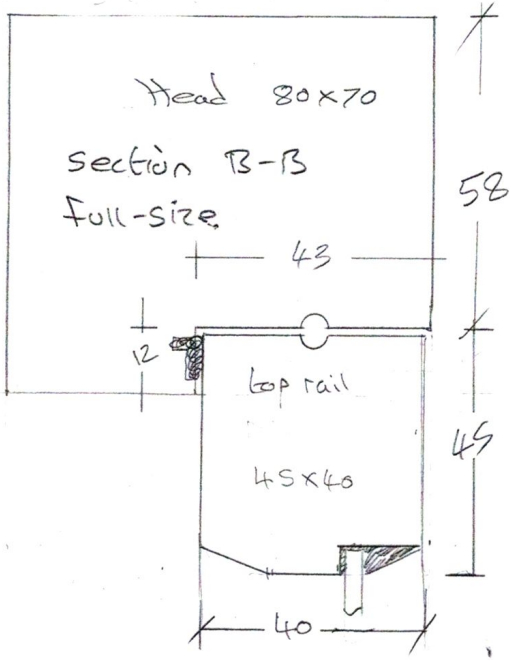

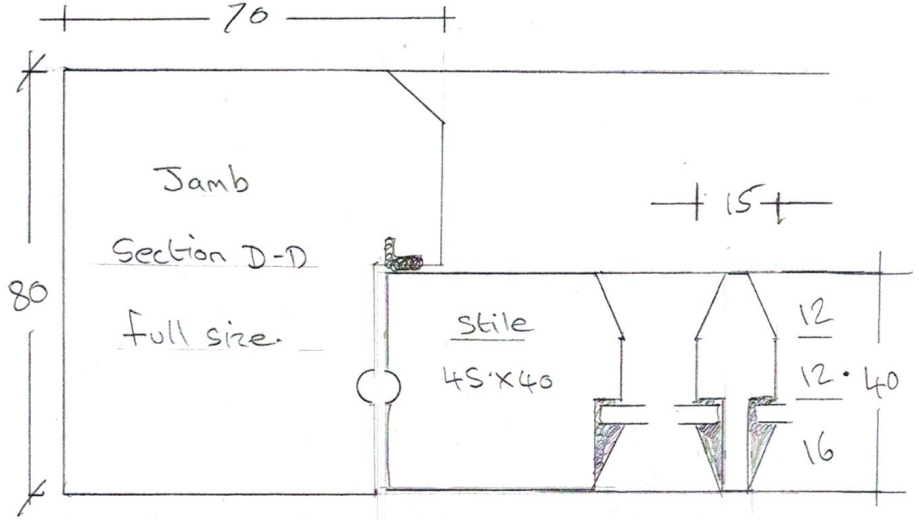

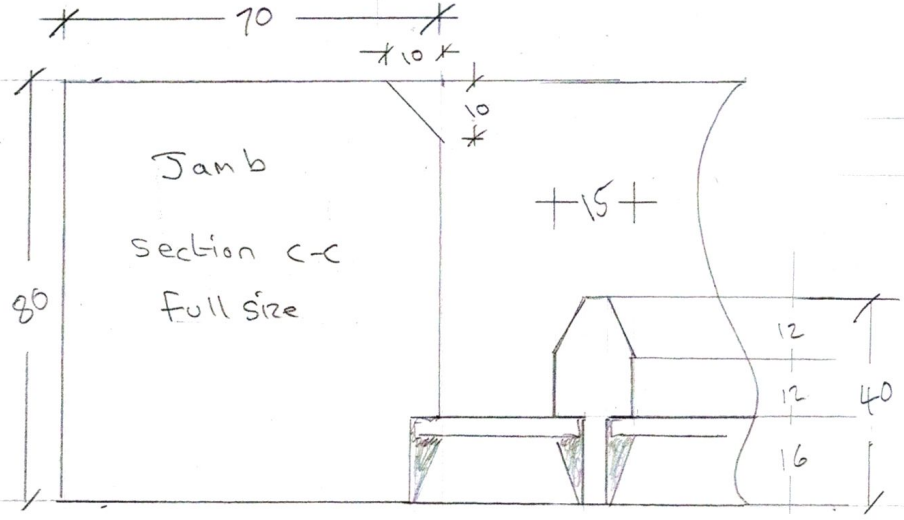

Keepers Cottage
20A Town Street
Holbrook.
2^No First floor window's to match existing.
Scale 1:20 - 1-1
Date 26-2-26

Flush casement & direct glaze
4^mm single glaze putty pointed.

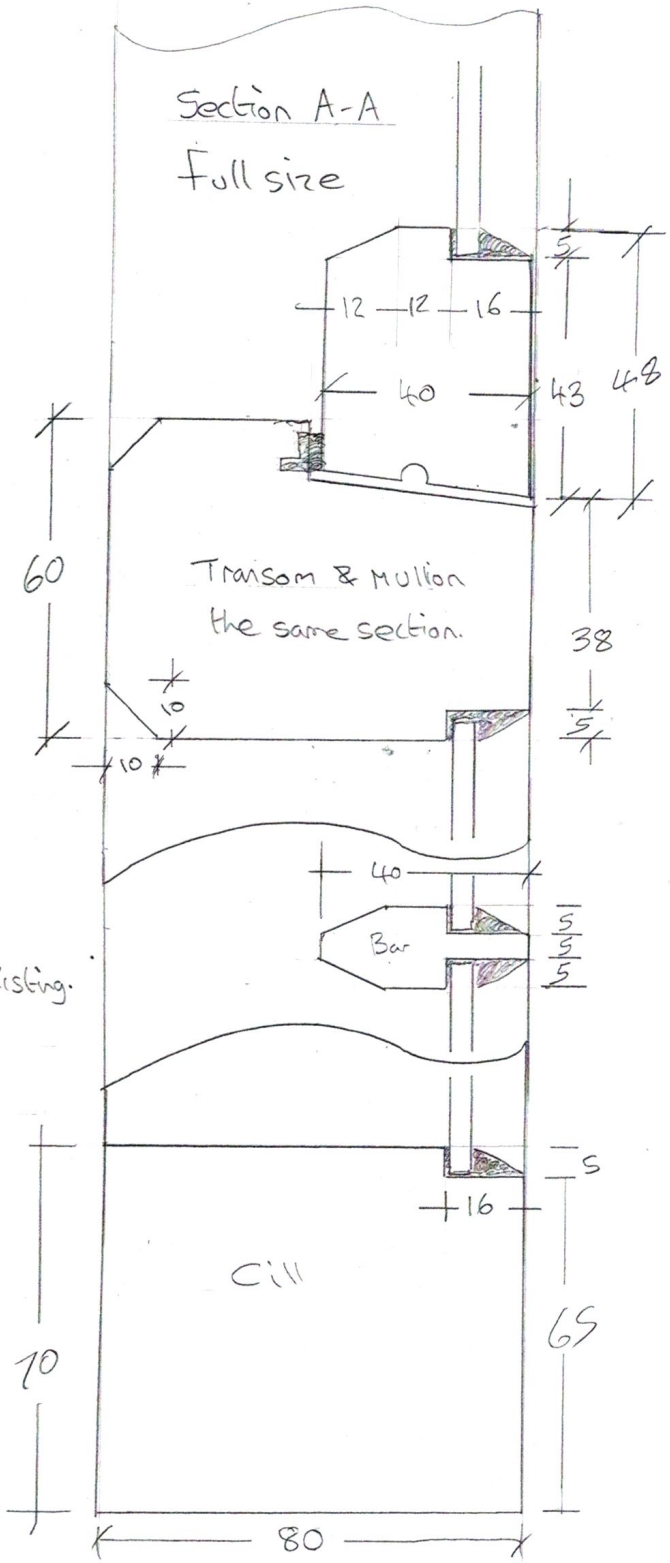

Ref: Keepers Cottage
20 A Town Street Holbrook,
Proposed French doors
Scale 1:20 - 1-1
Date 26-2-26

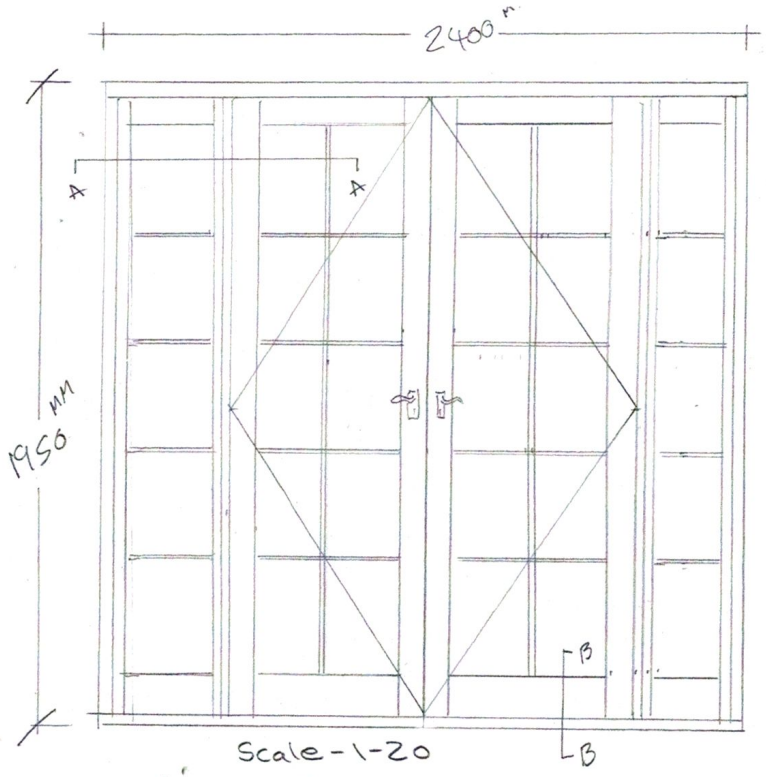

Inward opening French doors to match existing.

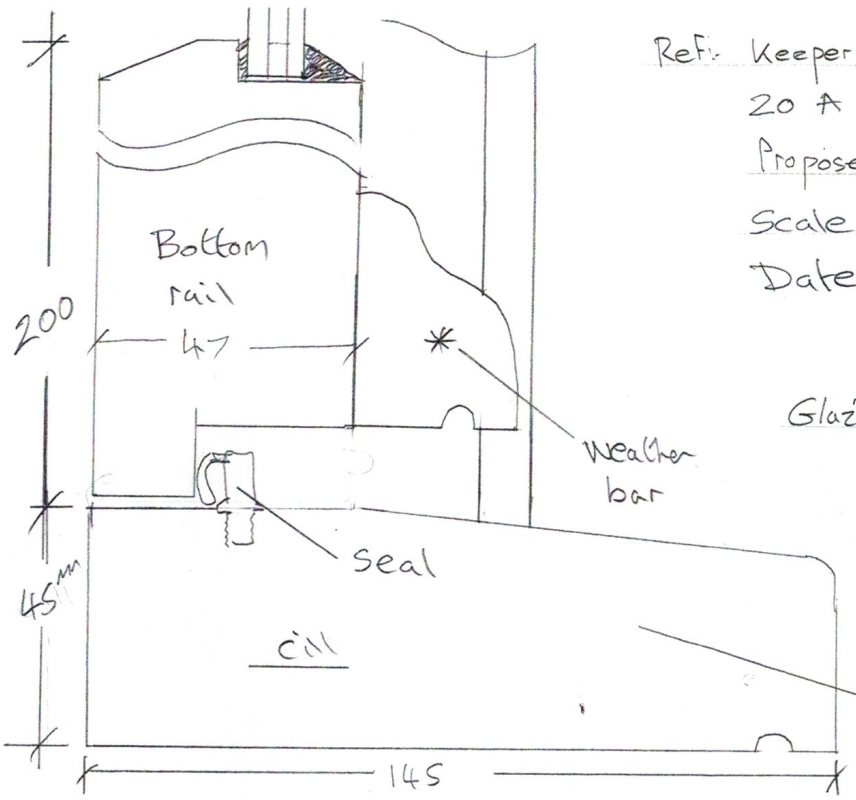

Glazing, Slimline double glaze units
Warm edge super spacer
Make up - 4-4-4
(12mm units overall)

Section B-B
Full-size.

42 35 35 29 100

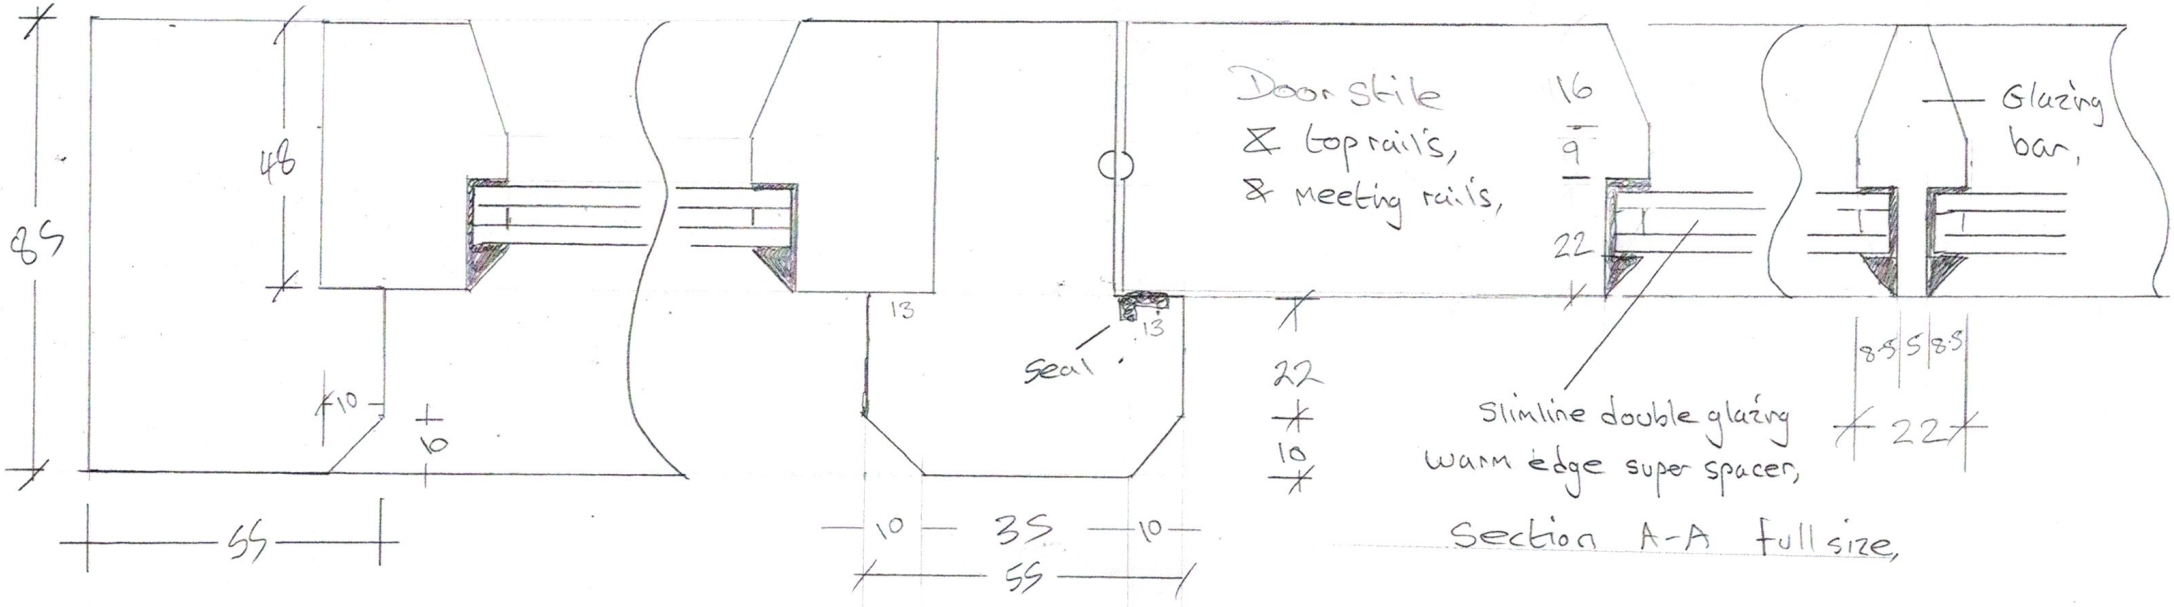

Section A-A full size,