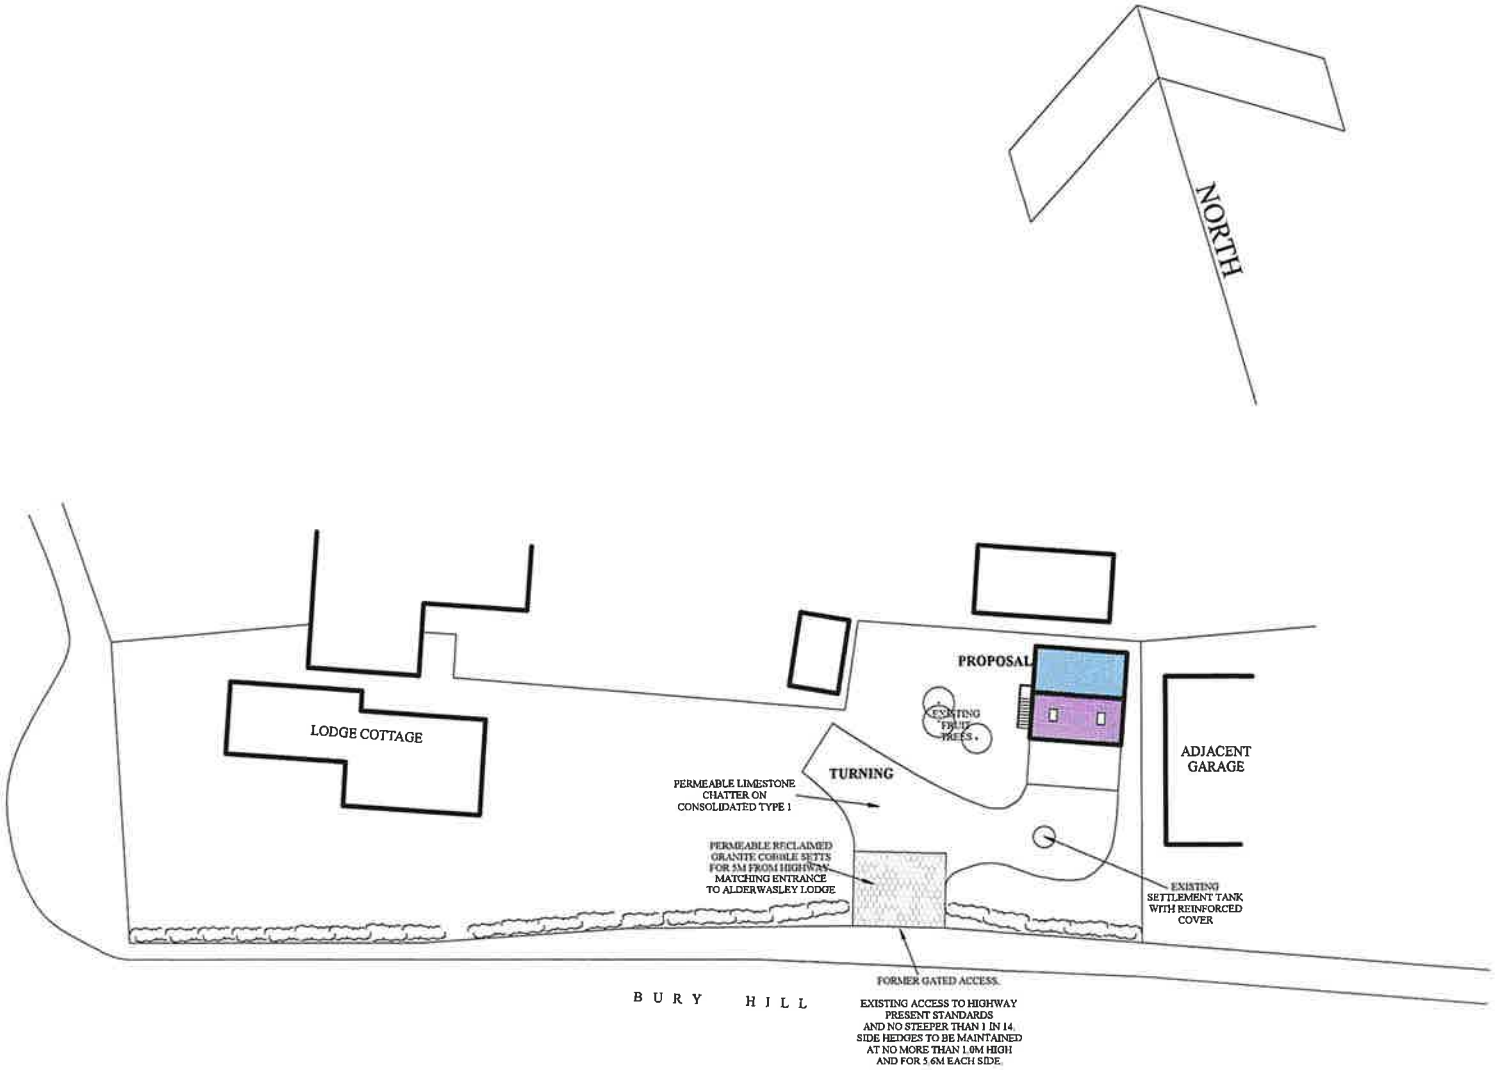


**SITE PLAN**
**scale 1 : 500 (at paper size A4)**