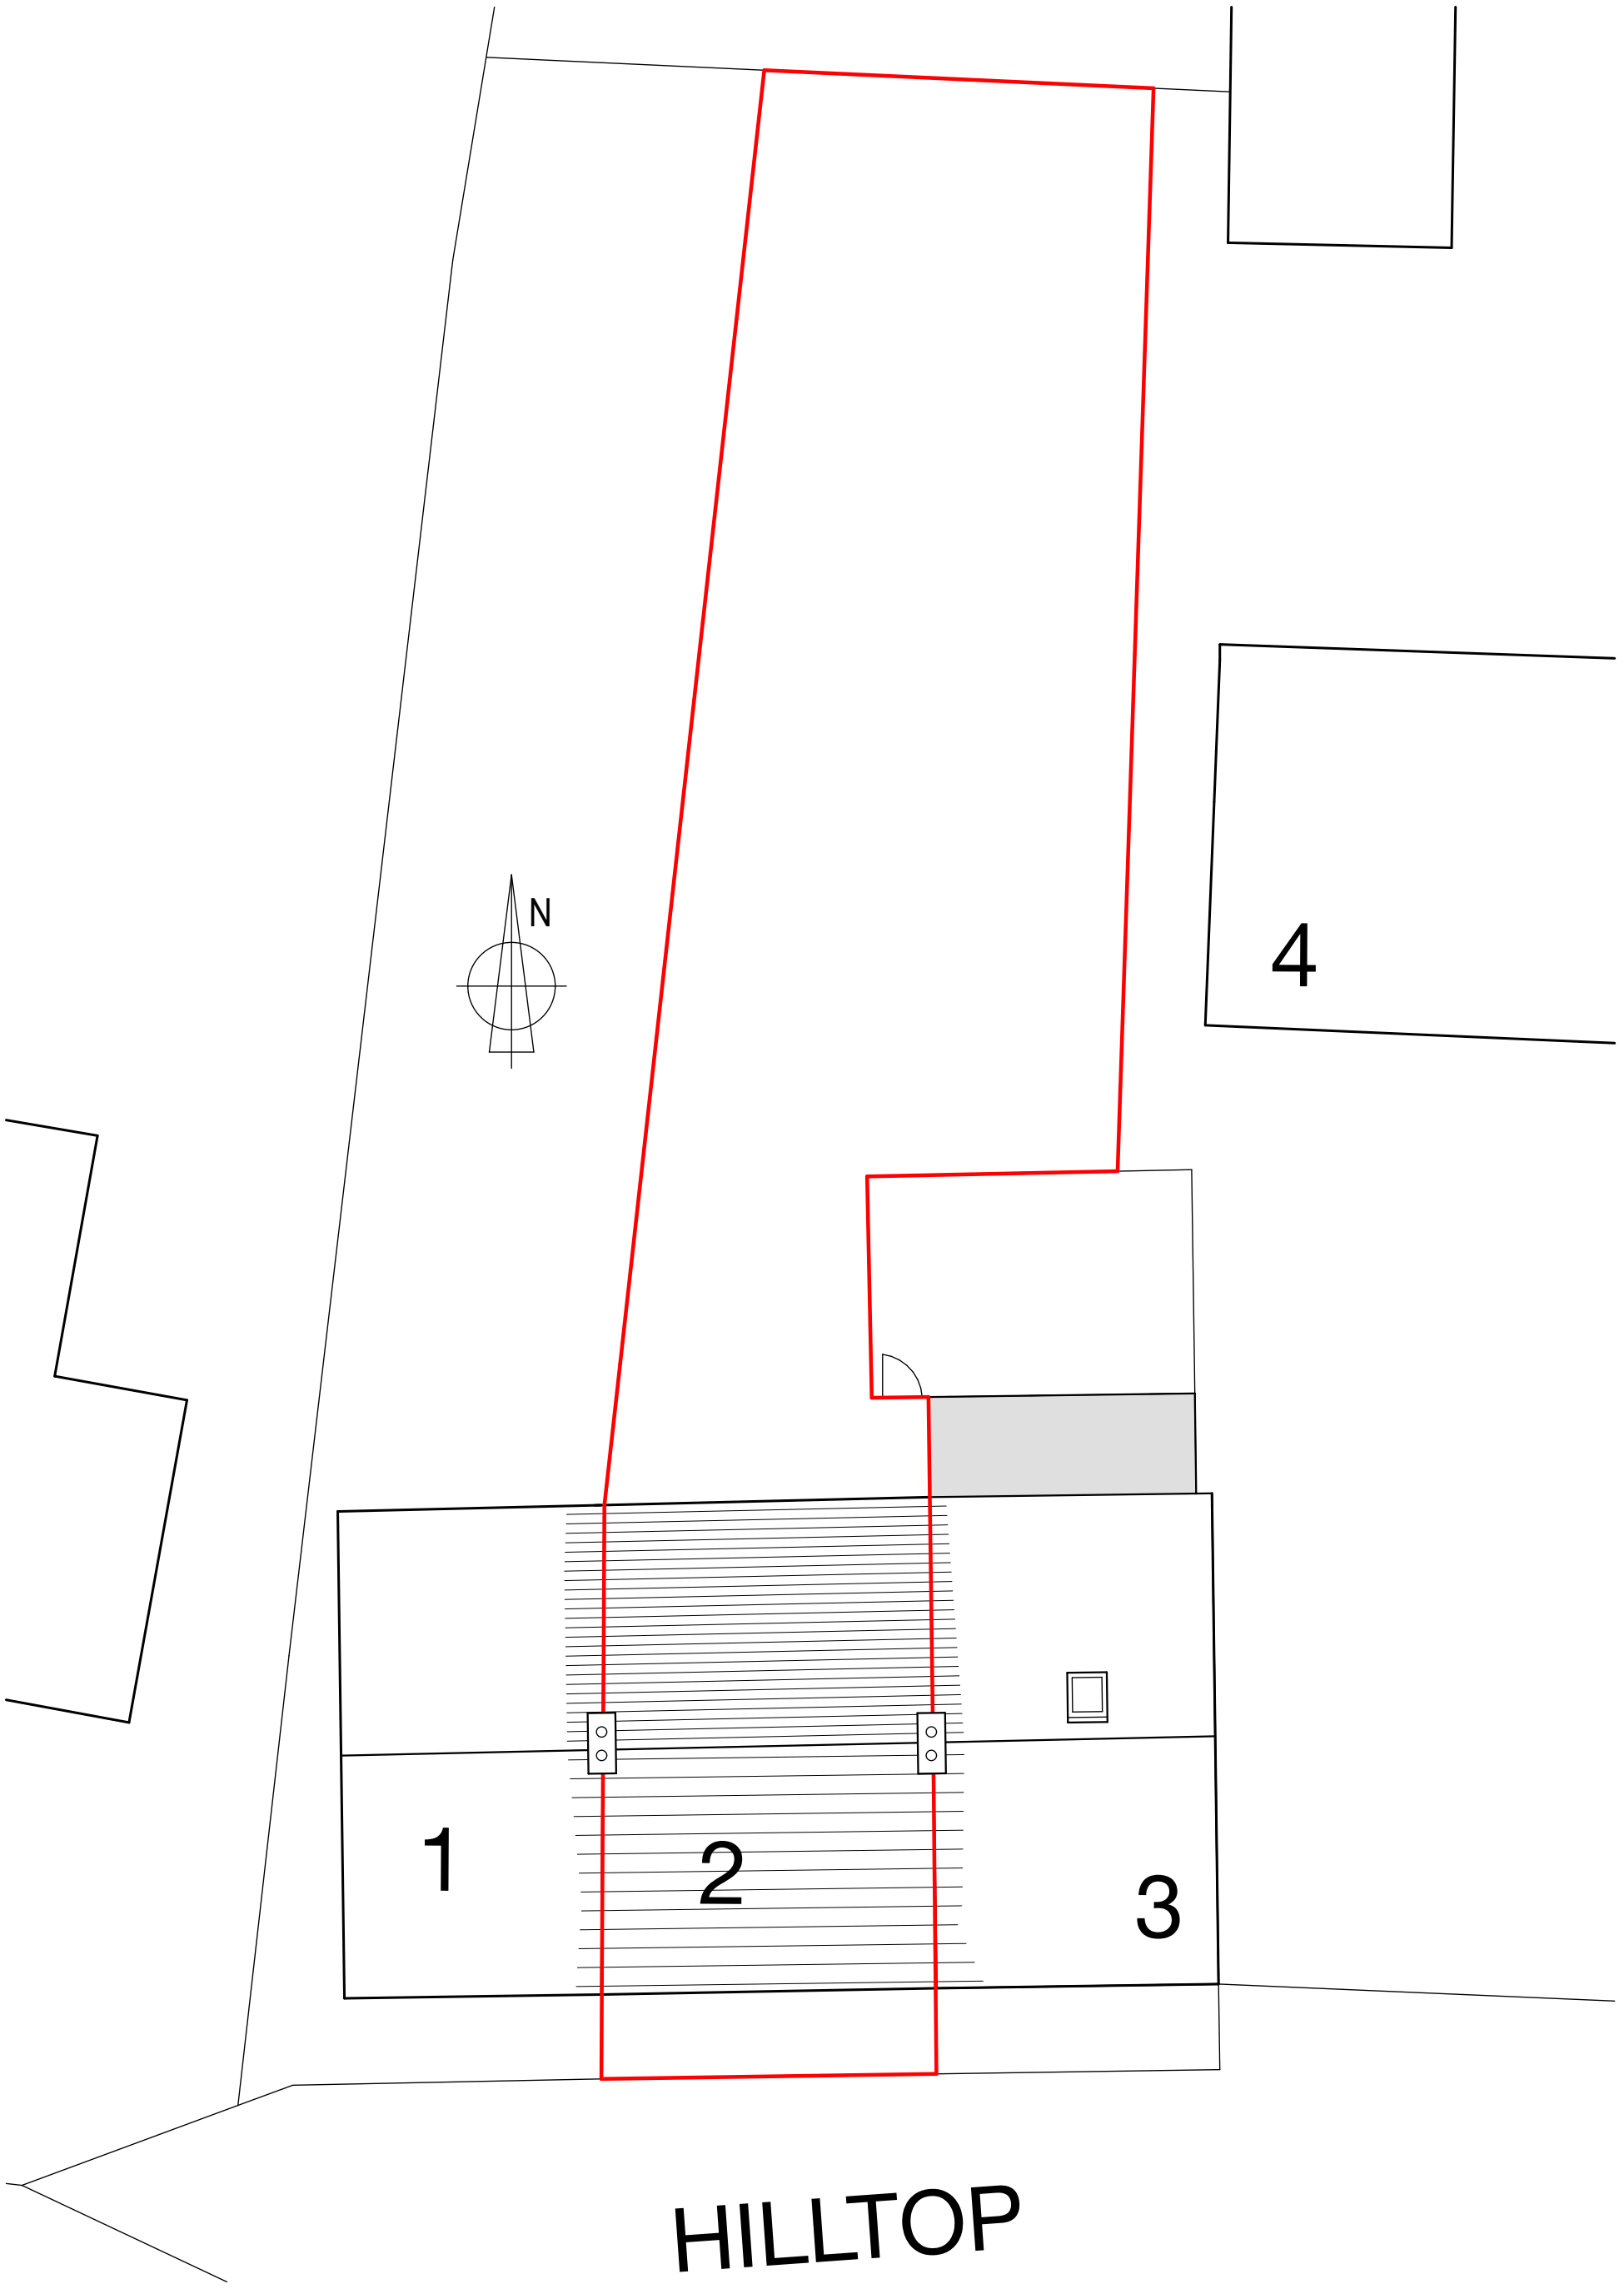

Job: 2 Hilltop, Fritchley, Belper, DE56 2GB			
Stage: Planning	Drawing: Existing Block Plan		
Date: 07/03/26	Scale: 1:100 @ A3	Drawn No: 26-358-P05	Rev: -

WAKE Conservation Ltd, 109 Central Avenue, Nottingham, NG7 7AG
www.wakeconservation.co.uk, mike@wakeconservation.co.uk, 07846914492

WAKE CONSERVATION