Crown Copyright and database rights 2025 OS Licence No. 100018971

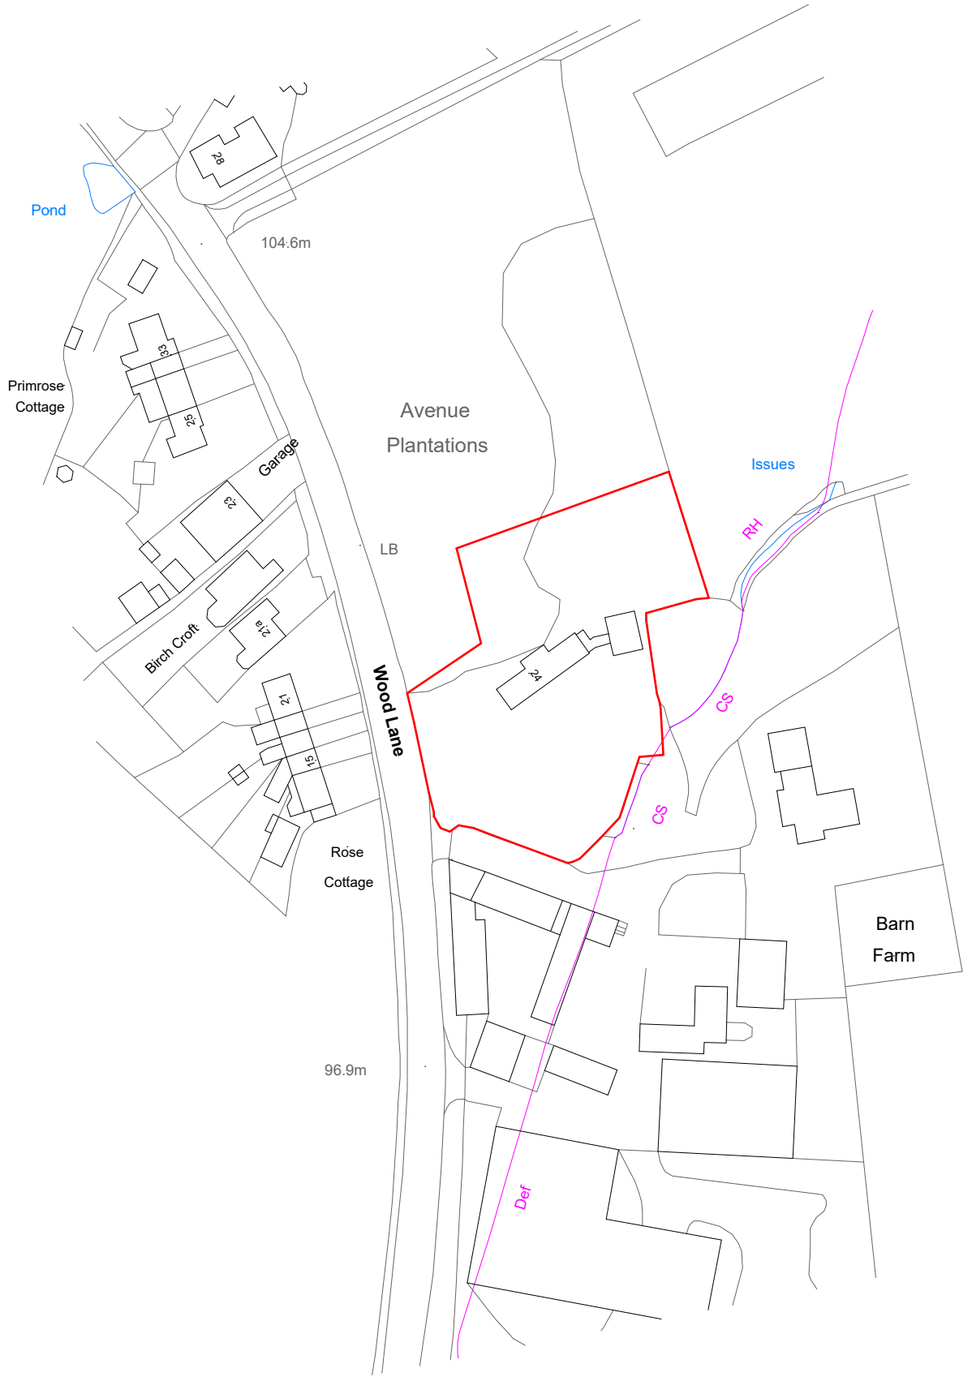

EXISTING SITE LOCATION PLAN

1 : 1250

Applicant
Dr Edward Hudson

Address
Oakholt, 24 Wood Lane, Horsley Woodhouse, Ilkeston

Drawing
Existing Site Location Plan

Drawn by	Checked by	Date
SC	ACJ	Feb 2026
Drawing No	**Rev**	**Scale**
D&PM 4448 / 01		1 : 1250
		Size A3

COPYRIGHT
This Drawing, design proposal and its content are protected by copyright and can only be used under license and with the expressed authority of Steven Docker Associates.

Steven Docker Associates
Park House, Parkway, Holmes Chapel, Cheshire, CW4 7BA
01477 544499
info@stevendocker.co.uk
www.stevendocker.co.uk



EXISTING FRONT (SOUTH) ELEVATION

1 : 100

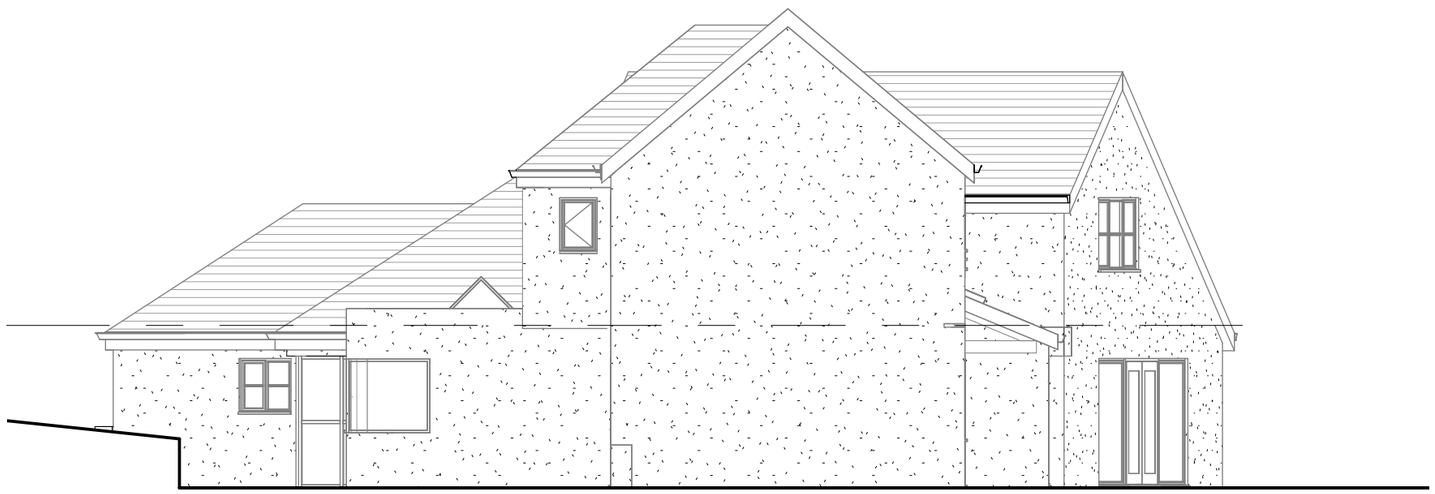

EXISTING SIDE (WEST) ELEVATION

1 : 100

Applicant
Dr Edward Hudson

Address
Oakholt, 24 Wood Lane, Horsley Woodhouse, Ilkeston

Drawing
Existing Elevations Front and Side

Drawn by	Checked by	Date
SC	ACJ	Feb 2026
Drawing No	**Rev**	**Scale**
D&PM 4448 / 02		1 : 100
		Size A3

COPYRIGHT
This Drawing, design proposal and its content are protected by copyright and can only be used under license and with the expressed authority of Steven Docker Associates.

Steven Docker Associates
Park House, Parkway, Holmes Chapel, Cheshire, CW4 7BA
01477 544499
info@stevendocker.co.uk
www.stevendocker.co.uk

PLANNING APPLICATION DRAWINGS

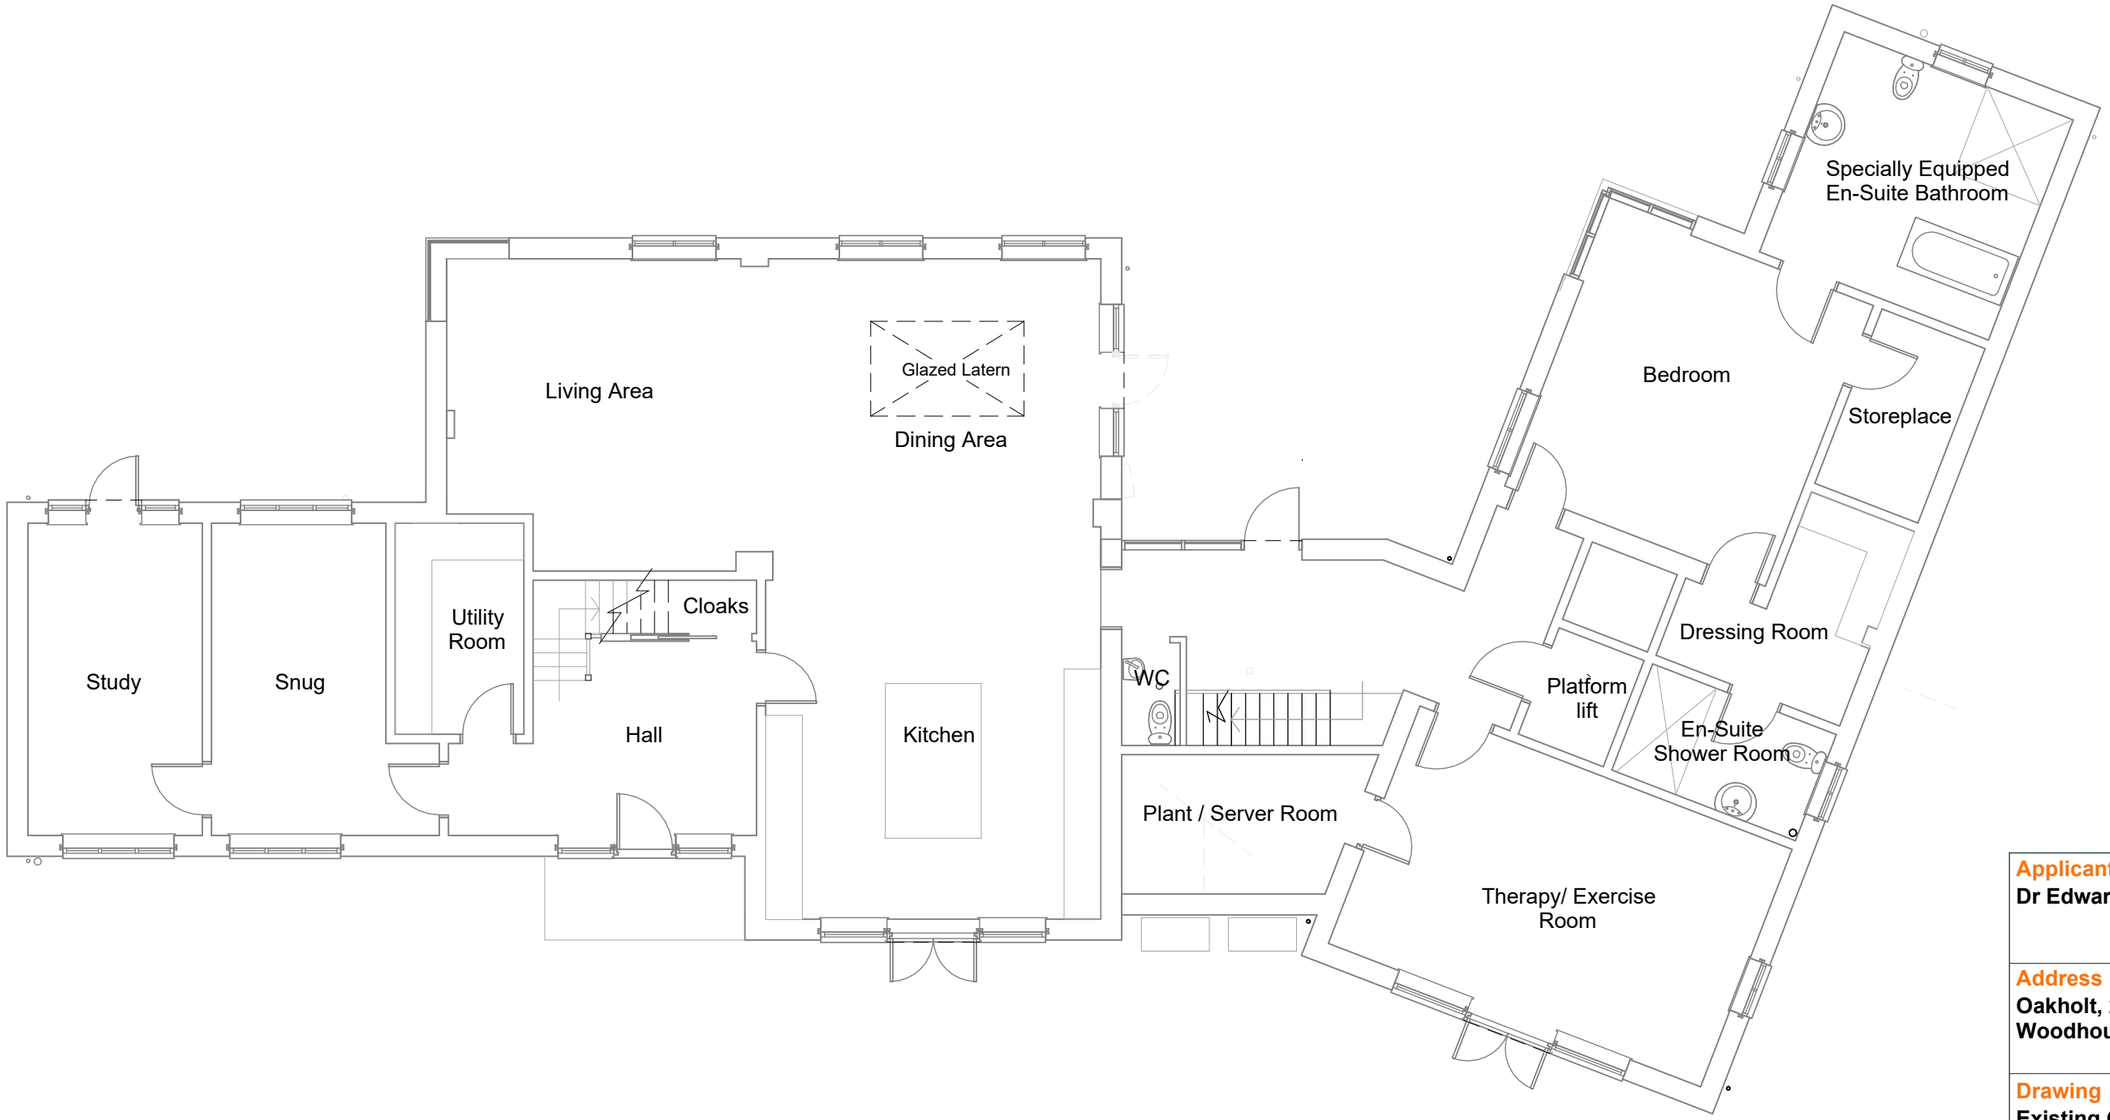

EXISTING GROUND FLOOR LAYOUT PLAN

1 : 100

Applicant
Dr Edward Hudson

Address
Oakholt, 24 Wood Lane, Horsley Woodhouse, Ilkeston

Drawing
Existing Ground Floor Layout Plan

Drawn by	Checked by	Date
SC	ACJ	Feb 2026
Drawing No	**Rev**	**Scale**
D&PM 4448 / 03		1 : 100
		Size A3

COPYRIGHT
This Drawing, design proposal and its content are protected by copyright and can only be used under license and with the expressed authority of Steven Docker Associates.

Steven Docker Associates
Park House, Parkway, Holmes Chapel, Cheshire, CW4 7BA
01477 544499
info@stevendocker.co.uk
www.stevendocker.co.uk

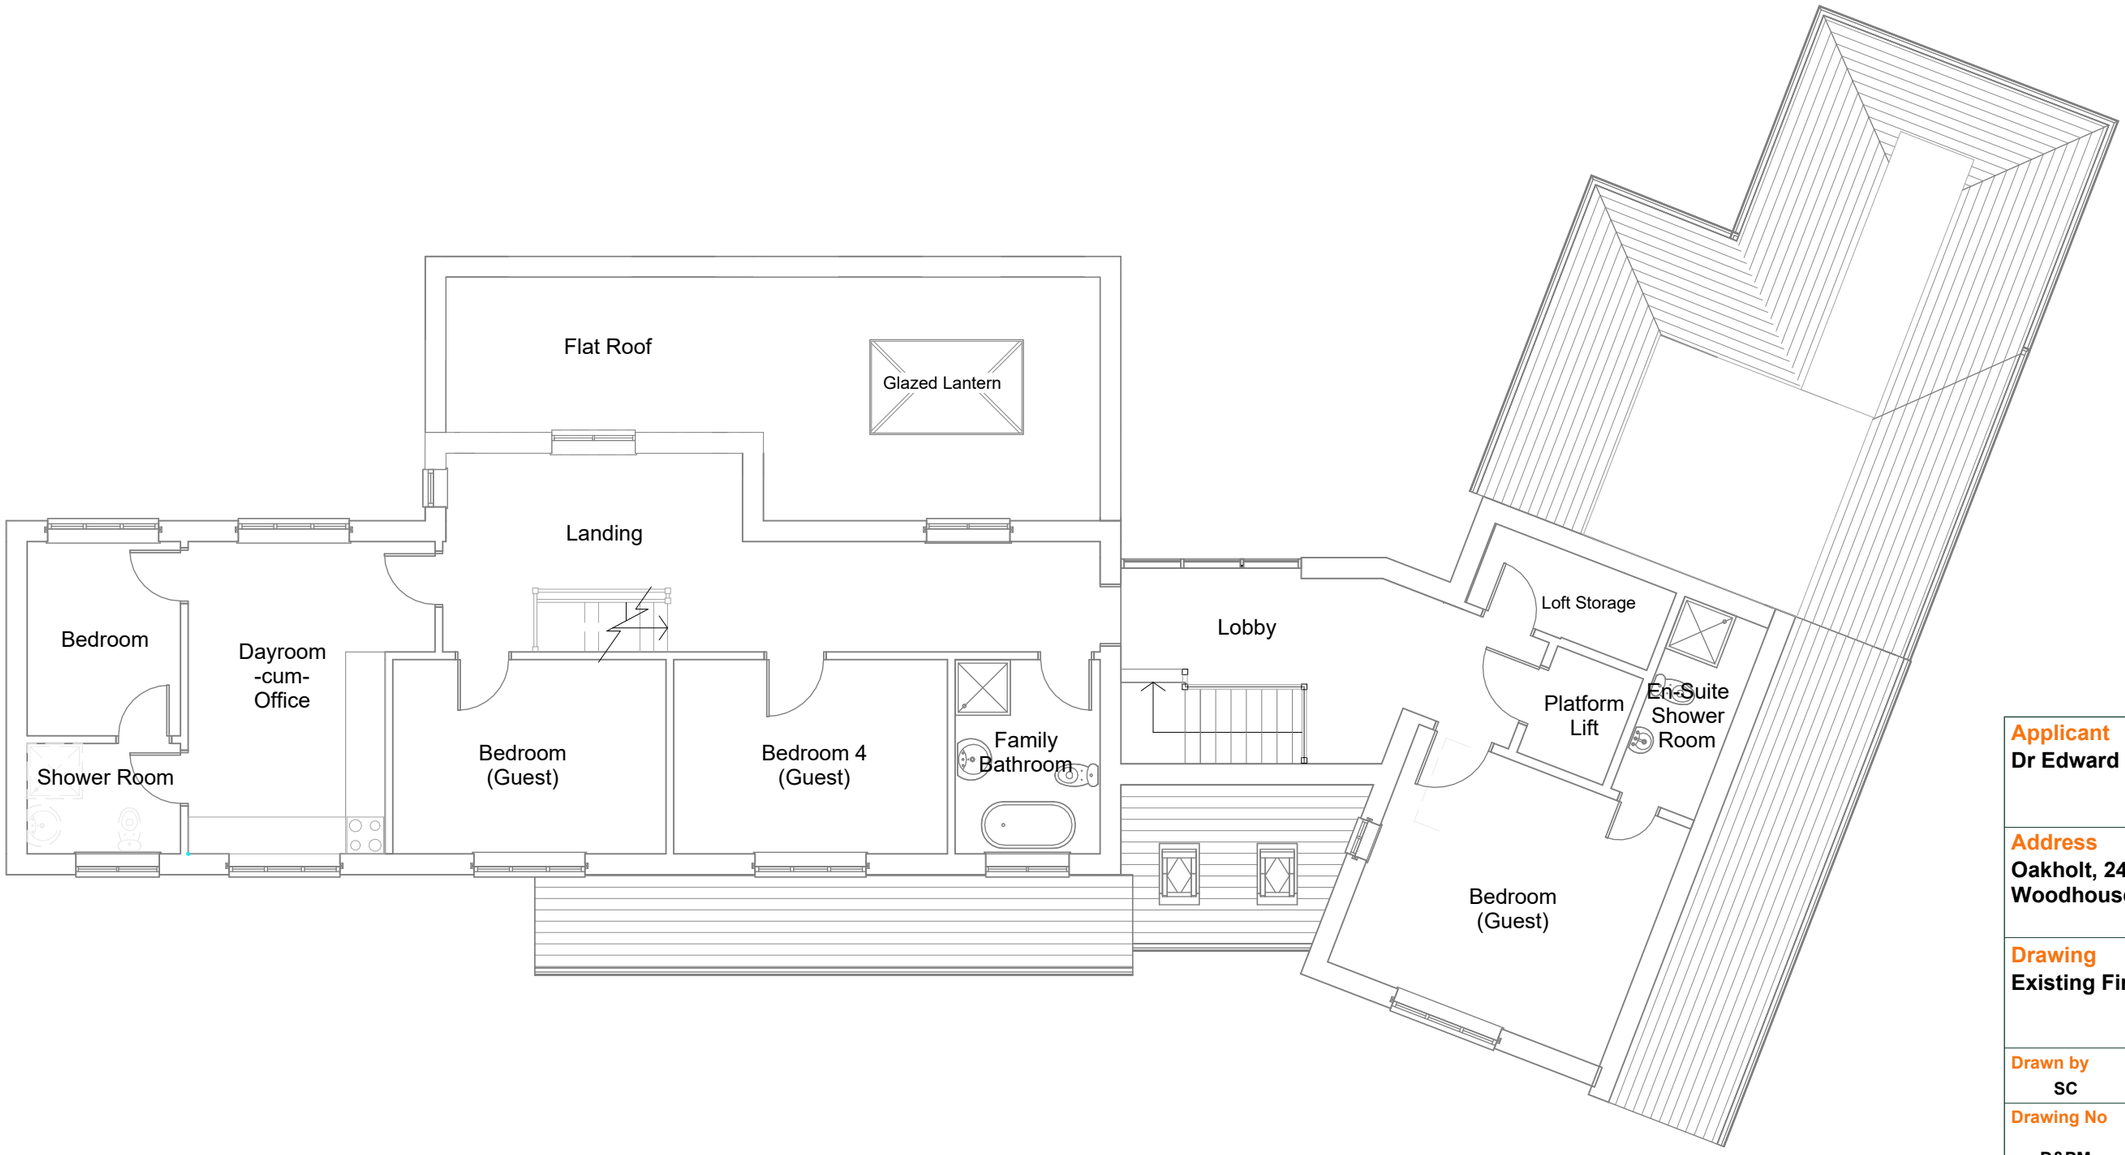

EXISTING FIRST FLOOR LAYOUT PLAN

1 : 100

Applicant
Dr Edward Hudson

Address
Oakholt, 24 Wood Lane, Horsley Woodhouse, Ilkeston

Drawing
Existing First Floor Layout Plan

Drawn by	Checked by	Date
SC	ACJ	Feb 2026
Drawing No	**Rev**	**Scale**
D&PM 4448 / 04		1 : 100
		Size A3

COPYRIGHT
This Drawing, design proposal and its content are protected by copyright and can only be used under license and with the expressed authority of Steven Docker Associates.

Steven Docker Associates
Park House, Parkway, Holmes Chapel, Cheshire, CW4 7BA
01477 544499
info@stevendocker.co.uk
www.stevendocker.co.uk



EXISTING REAR (NORTH) ELEVATION
1 : 100

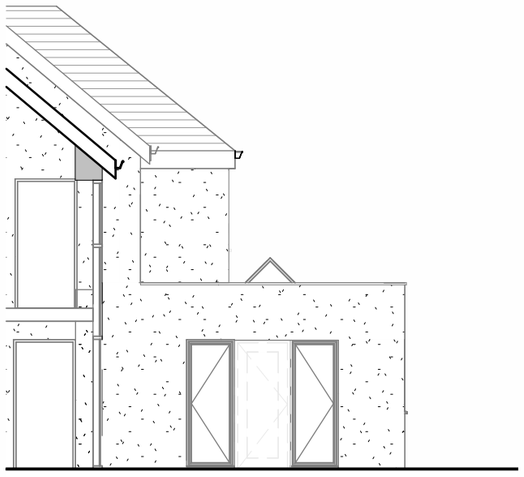



EXISTING SIDE (EAST) ELEVATION
1 : 100

Applicant
Dr Edward Hudson

Address
Oakholt, 24 Wood Lane, Horsley Woodhouse, Ilkeston

Drawing
Existing Elevations (Rear and Side)

Drawn by	Checked by	Date
SC	ACJ	Feb 2026
Drawing No	**Rev**	**Scale**
D&PM 4448 / 05		1 : 100
		Size A3

COPYRIGHT
This Drawing, design proposal and its content are protected by copyright and can only be used under license and with the expressed authority of Steven Docker Associates.

Steven Docker Associates
Park House, Parkway, Holmes Chapel, Cheshire, CW4 7BA
01477 544499
info@stevendocker.co.uk
www.stevendocker.co.uk

PLANNING APPLICATION DRAWINGS

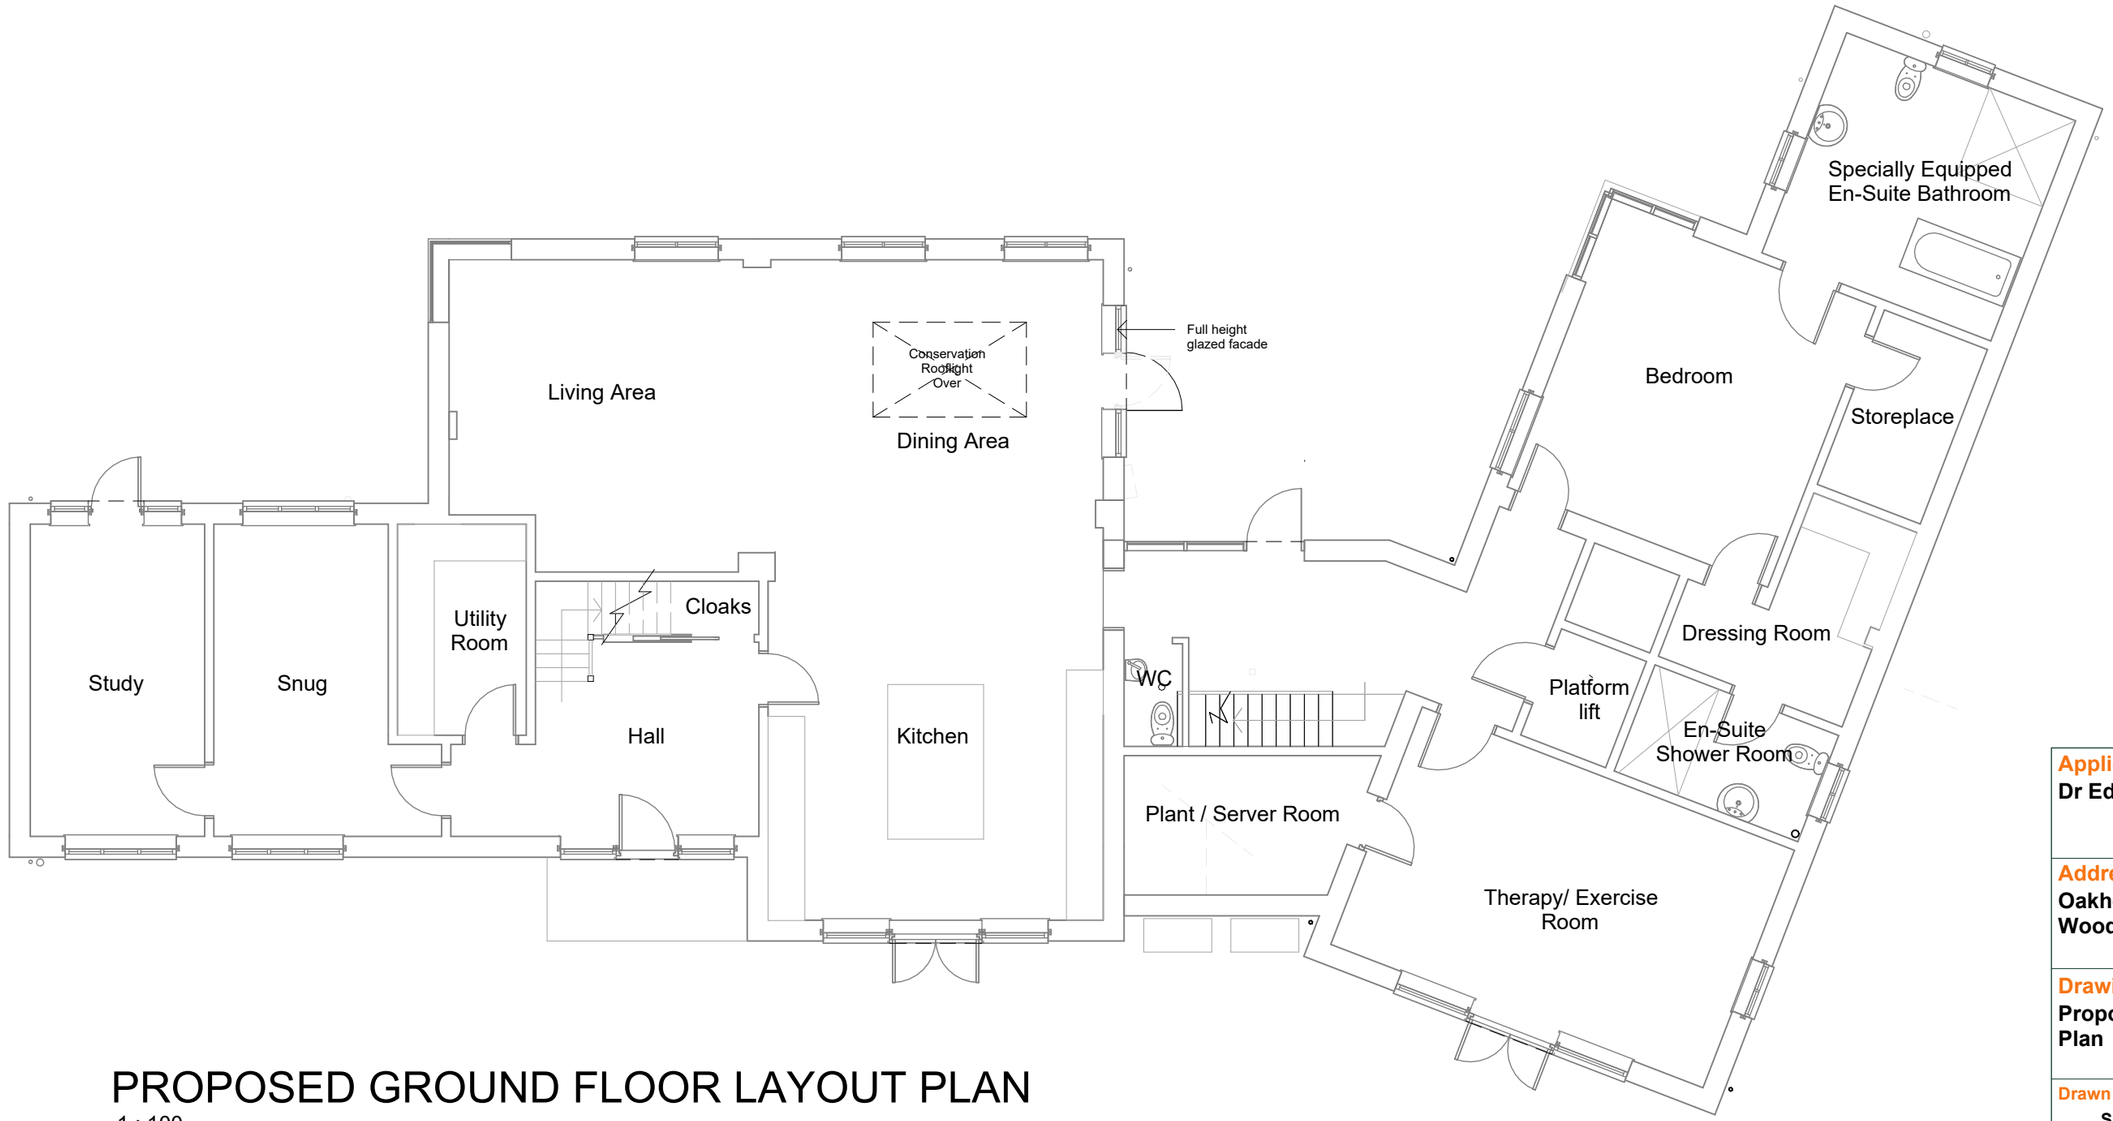

PROPOSED GROUND FLOOR LAYOUT PLAN

1 : 100

Applicant
Dr Edward Hudson

Address
Oakholt, 24 Wood Lane, Horsley Woodhouse, Ilkeston

Drawing
Proposed Ground Floor Layout Plan

Drawn by	Checked by	Date
SC	ACJ	Feb 2026
Drawing No D&PM 4448 / 06	**Rev**	**Scale** 1 : 100
		Size A3

COPYRIGHT
This Drawing, design proposal and its content are protected by copyright and can only be used under license and with the expressed authority of Steven Docker Associates.

Steven Docker Associates
Park House, Parkway, Holmes Chapel, Cheshire, CW4 7BA
01477 544499
info@stevendocker.co.uk
www.stevendocker.co.uk

PLANNING APPLICATION DRAWINGS

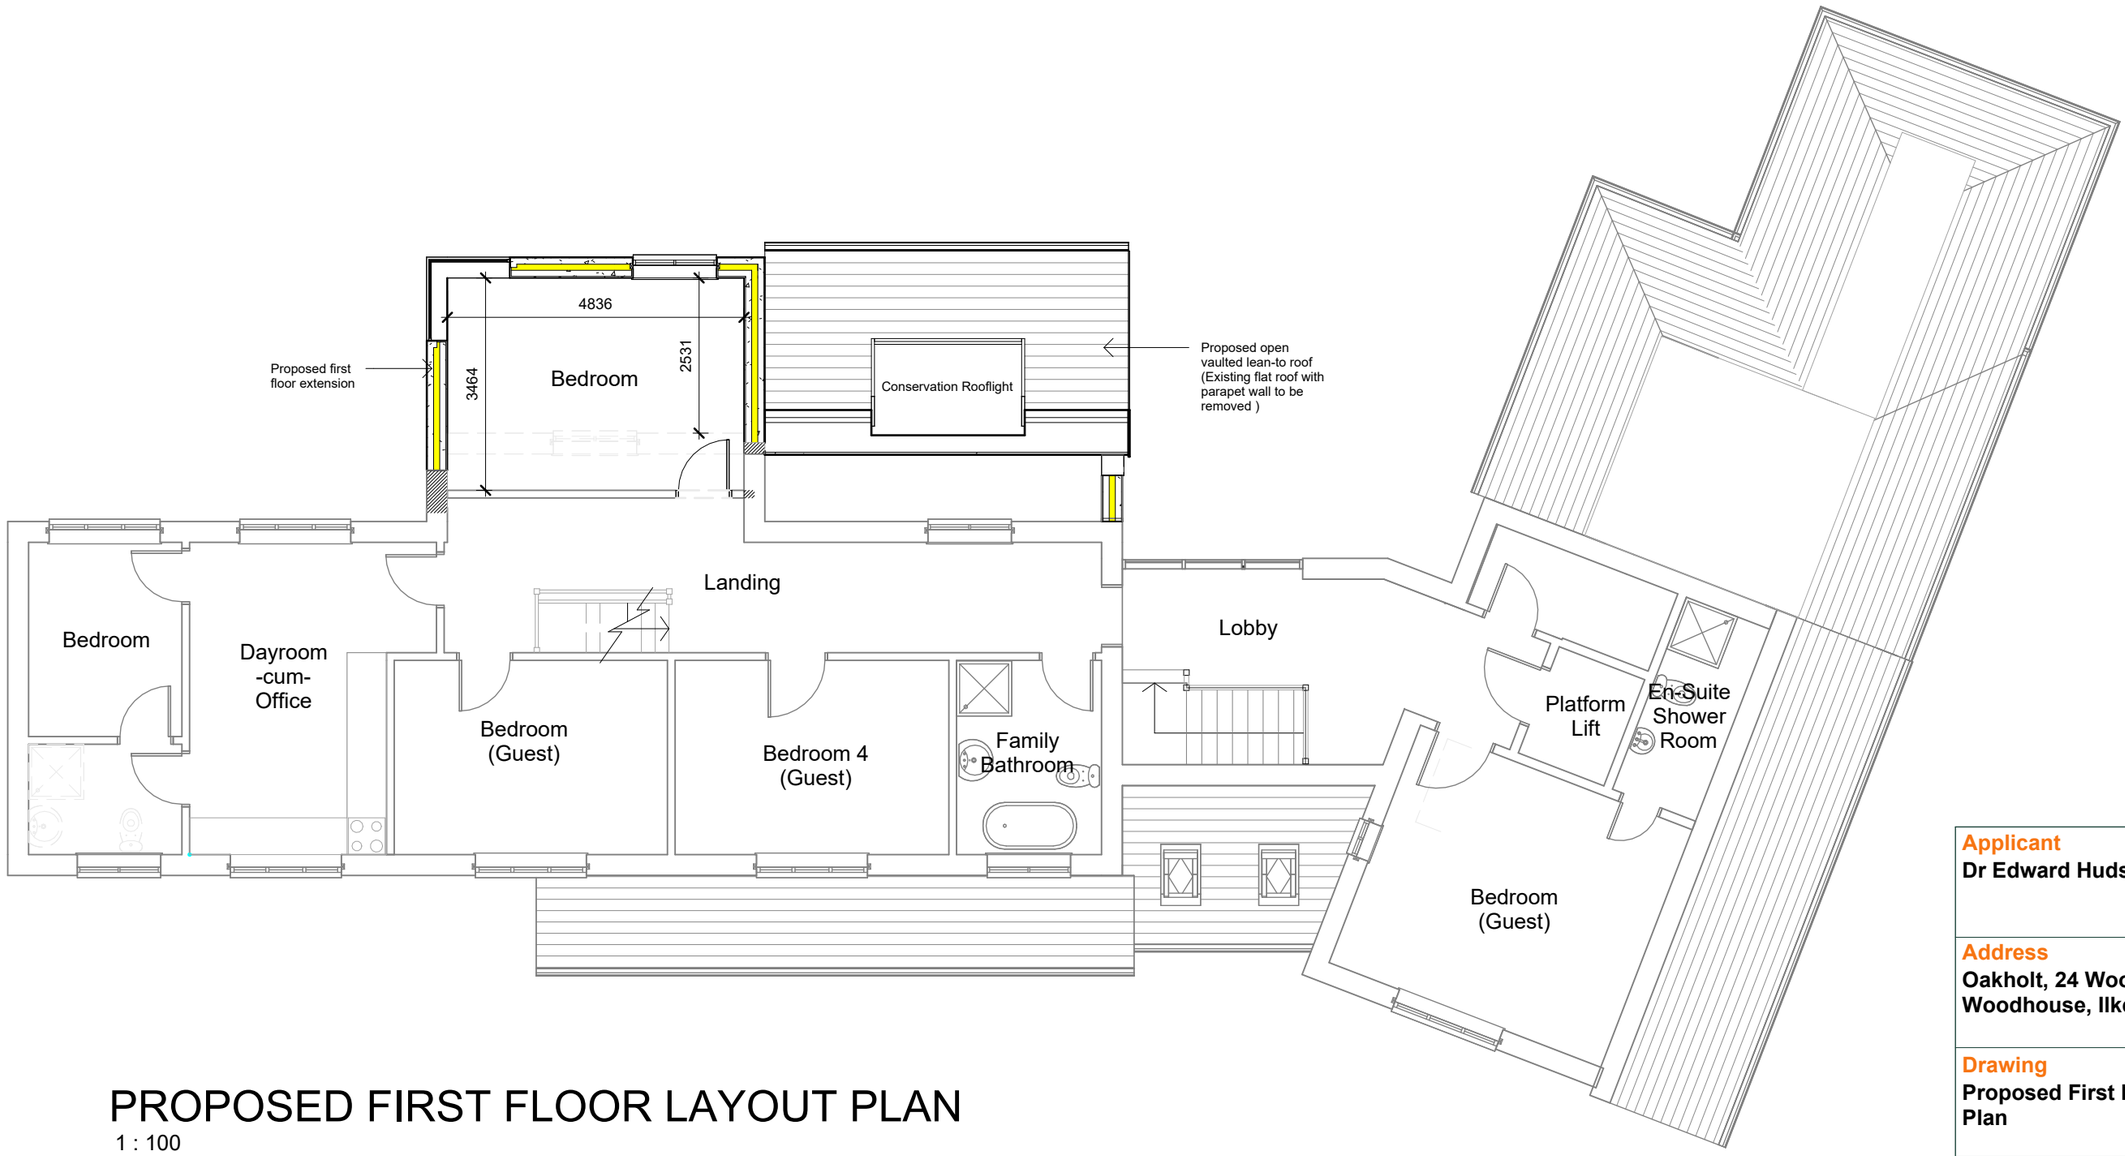

PROPOSED FIRST FLOOR LAYOUT PLAN

1 : 100

Applicant
Dr Edward Hudson

Address
Oakholt, 24 Wood Lane, Horsley Woodhouse, Ilkeston

Drawing
Proposed First Floor Layout Plan

Drawn by	Checked by	Date
SC	ACJ	Feb 2026
Drawing No	**Rev**	**Scale**
D&PM 4448 / 07		1 : 100
		Size
		A3

COPYRIGHT
This Drawing, design proposal and its content are protected by copyright and can only be used under license and with the expressed authority of Steven Docker Associates.

Steven Docker Associates

Park House, Parkway, Holmes Chapel, Cheshire, CW4 7BA

01477 544499

info@stevendocker.co.uk
www.stevendocker.co.uk

PLANNING APPLICATION DRAWINGS

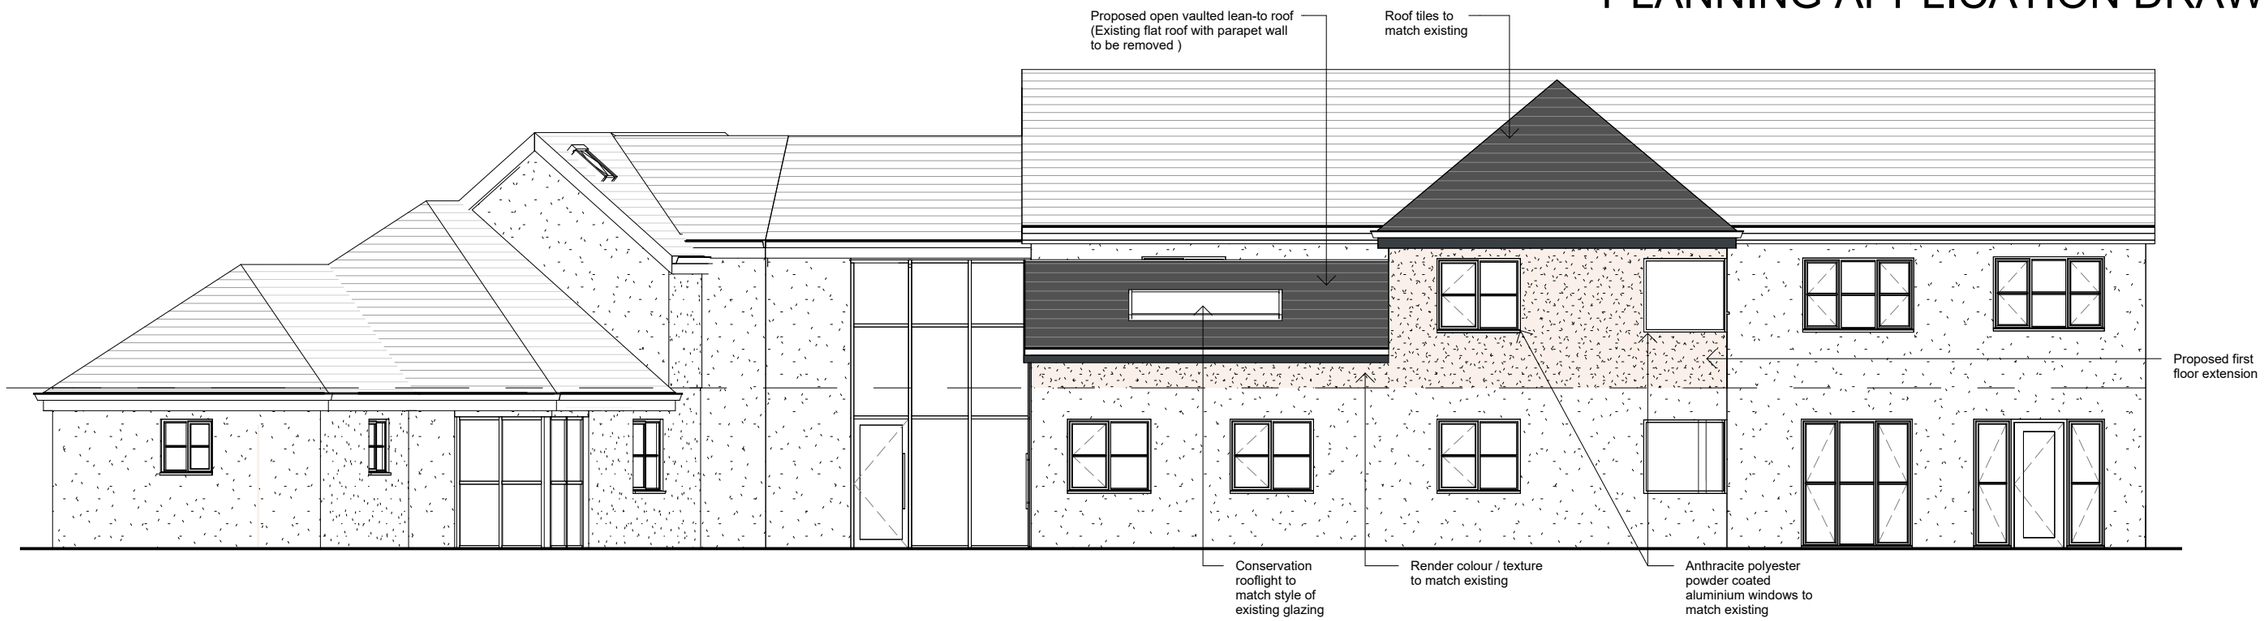

PROPOSED REAR (NORTH) ELEVATION

1 : 100

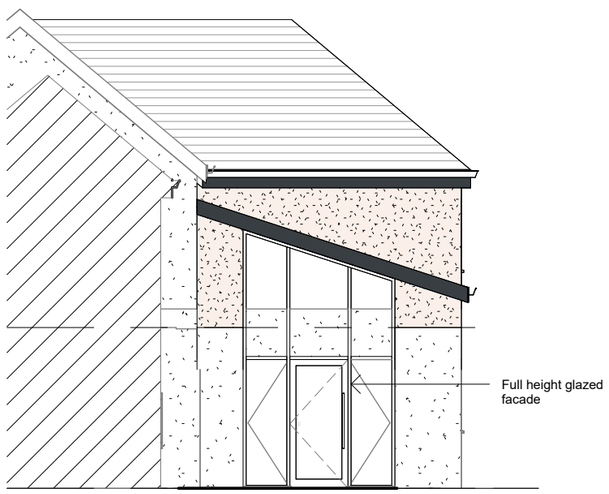

PROPOSED PART SIDE (EAST) ELEVATION

1 : 100

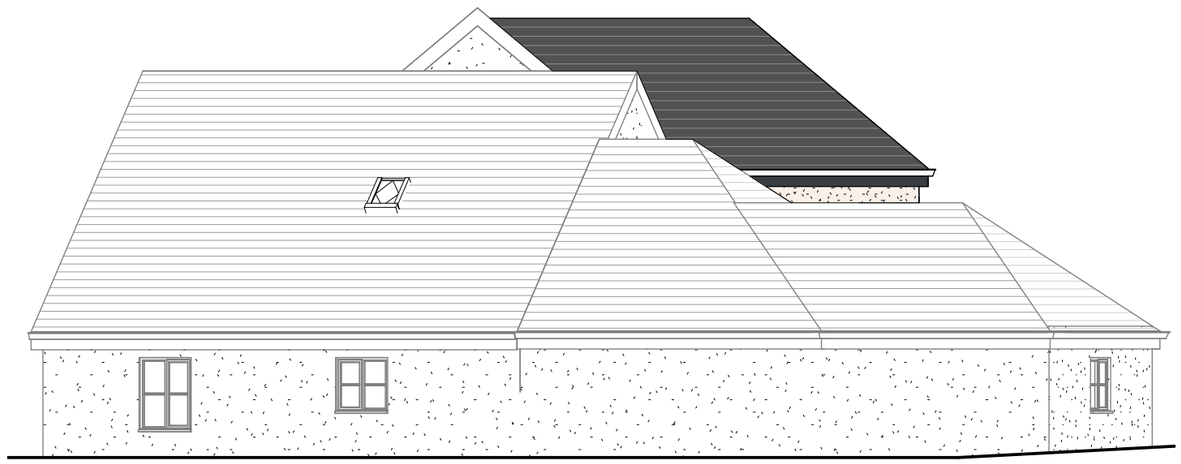

PROPOSED (EAST) ELEVATION

1 : 100

Applicant
Dr Edward Hudson

Address
Oakholt, 24 Wood Lane, Horsley Woodhouse, Ilkeston

Drawing
Proposed Elevations (Rear and Side)

Drawn by	Checked by	Date
SC	ACJ	Feb 2026
Drawing No	**Rev**	**Scale**
D&PM 4448 / 08		1 : 100
		Size A3

COPYRIGHT
This Drawing, design proposal and its content are protected by copyright and can only be used under license and with the expressed authority of Steven Docker Associates.

Steven Docker Associates
Park House, Parkway, Holmes Chapel, Cheshire, CW4 7BA
01477 544499
info@stevendocker.co.uk
www.stevendocker.co.uk



Front (South) Elevation
1 : 100

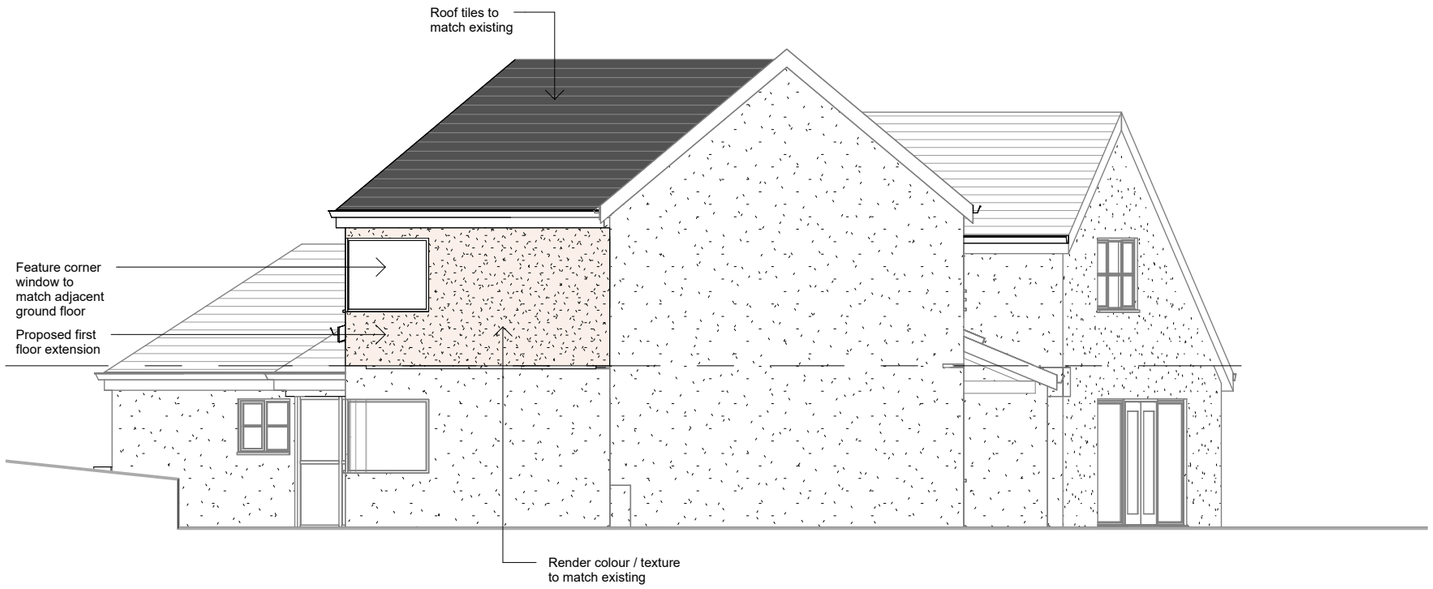

Side (West) Elevation
1 : 100

Applicant
Dr Edward Hudson

Address
Oakholt, 24 Wood Lane, Horsley Woodhouse, Ilkeston

Drawing
Proposed Elevations (Front and Side)

Drawn by	Checked by	Date
SC	ACJ	Feb 2026
Drawing No	**Rev**	**Scale**
D&PM 4448 / 09		1 : 100
		Size A3

COPYRIGHT
This Drawing, design proposal and its content are protected by copyright and can only be used under license and with the expressed authority of Steven Docker Associates.

Steven Docker Associates
Park House, Parkway, Holmes Chapel, Cheshire, CW4 7BA
01477 544499
info@stevendocker.co.uk
www.stevendocker.co.uk