
COPYRIGHT OF THIS DRAWING BELONGS TO SAM PEARSE AND NO PART THEROF MAY BE REPRODUCED OR UTILISED IN ANY WAY WITHOUT THE PRIOR WRITTEN CONSENT OF SAM PEARSE


NO DIMENSIONS ARE TO BE SCALED FROM THIS DRAWING
USE FIGURED DIMENSIONS ONLY

Rev	Description	Date

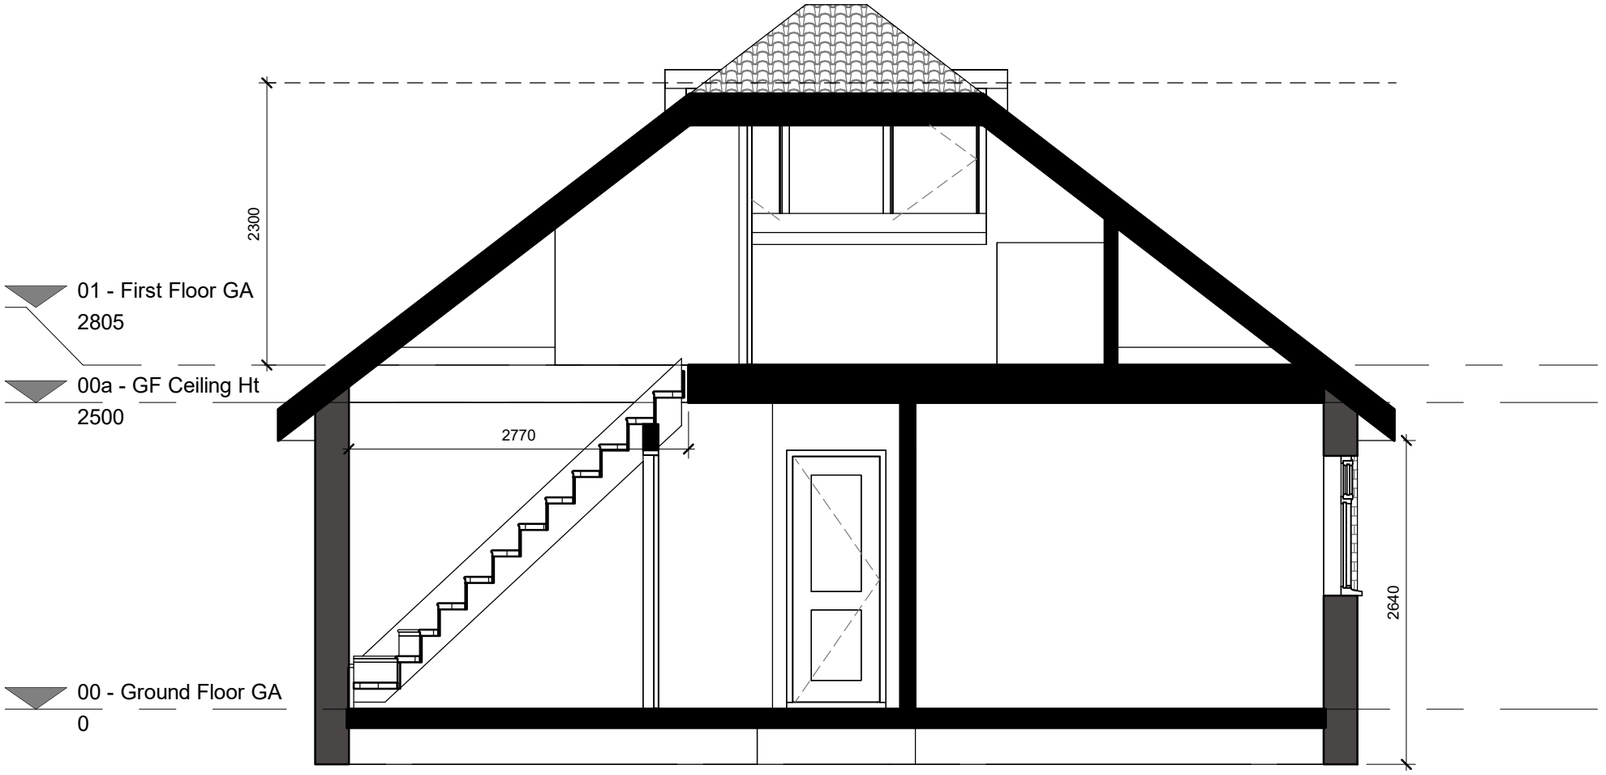

Section 1

1 : 50

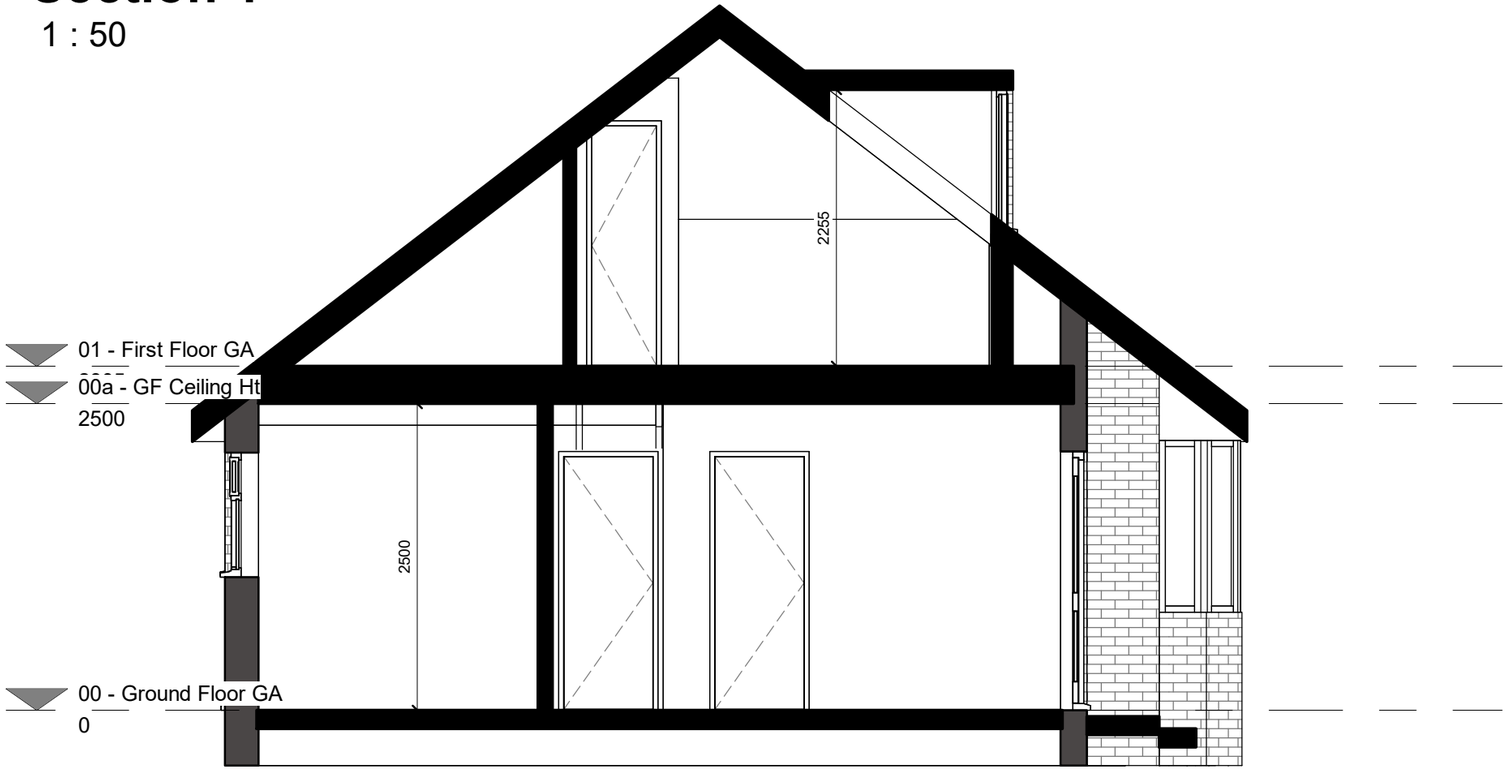

Section 2

1 : 50

RISING
ARCHITECTURAL SERVICES
T. 07595 636964 E. INFO@RISINGARCHITECTURAL.CO.UK

Client
Mr P. O'Donnel

Project
Proposed Single Storey Raer Extension
50 Loscoe-Denby Lane, Heanor, DE75 7RX

Drawing
Existing Sections

Scale	Date
1 : 50 @ A3	
Drawn By	Checked
SJP	SJP
Drawing No.	Revision
LDL-RIS-XX-XX-DR-A 0011	