


EXISTING LAYOUT
SCALE 1:50

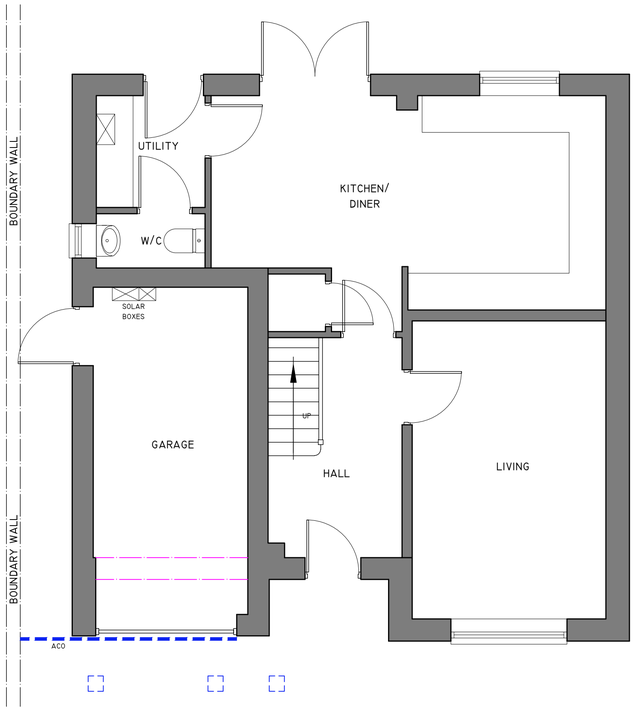

PROPOSED LAYOUT
SCALE 1:50

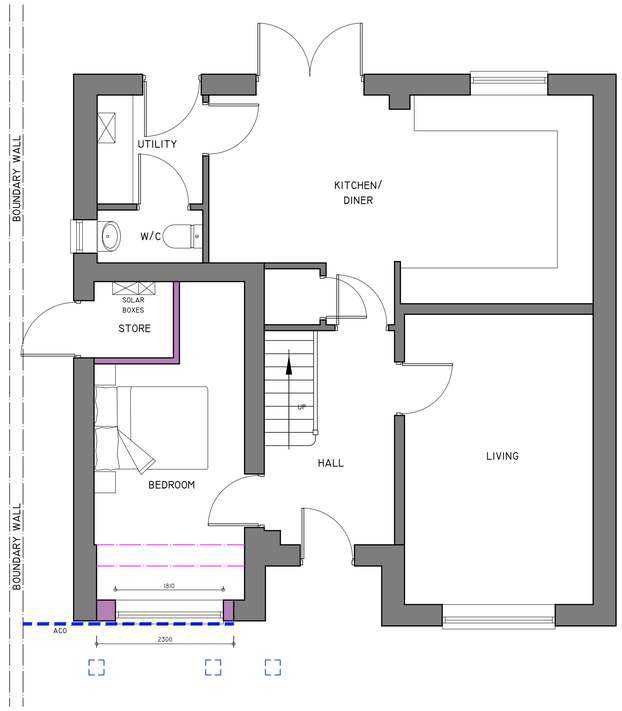

© CROWN COPYRIGHT. ALL RIGHTS RESERVED. LICENSE NO. 100019980
OBTAINED FROM WWW.CENTREMAPSLIVE.COM

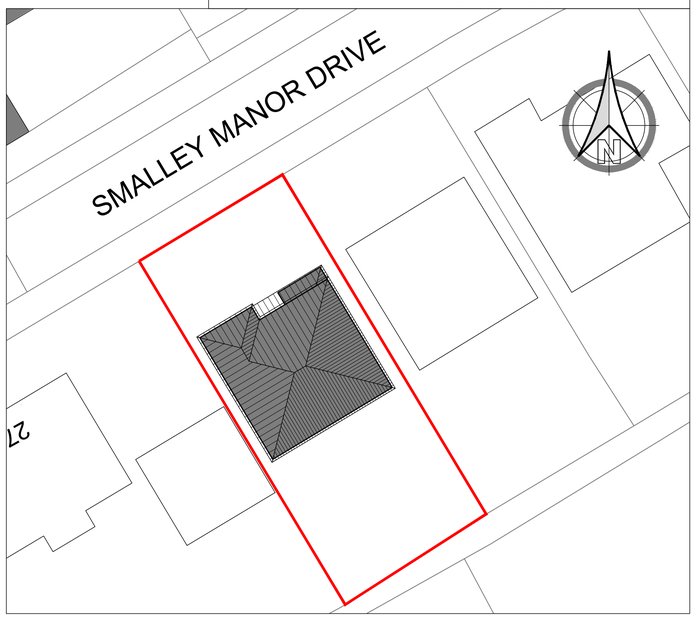

SITE BLOCK PLAN
SCALE 1:200

EXISTING FRONT ELEVATION
SCALE 1:50



PROPOSED FRONT ELEVATION
SCALE 1:50



1:50	1M	2M	3M	4M	5M
1:100	2M	4M	6M	8M	10M
1:200	5M	10M	15M	20M	
1:500	10M	20M	30M	40M	50M

REVISIONS

PAUL GAUGHAN
BUILDING CONSULTANTS
Unit E14, Langham Park Industrial Estate, Lows Lane
Stanton by Dale, Ilkeston DE7 4RJ
PHONE 0115 9324010
E-MAIL: INFO@PAUL-GAUGHAN.CO.UK
WEB: WWW.PAUL-GAUGHAN.CO.UK

CLIENT
-

LOCATION
29 SMALLEY MANOR DRIVE,
HEANOR,
DERBYSHIRE, DE7 6NW

PROJECT
CONVERT DOMESTIC GARAGE TO FORM HABITABLE ROOM

TITLE
EXISTING & PROPOSED FLOOR PLANS, ELEVATIONS & SBP

PAPER SIZE	SCALE	DATE
ISO A1 (594.00 x 841.00 MM)	1:200, 1:100, 1:50	MAR 2026

DRAWING NUMBER	REVISION
JG/AT/2026/241/01	-

SCALES ARE CORRECT AT TIME OF PLOTTING HOWEVER PLEASE NOTE THAT DISTORTION CAN OCCUR DURING COPYING. THIS DRAWING IS COPYRIGHT AND MAY NOT BE ALTERED, TRACED, PHOTOGRAPHED, ELECTRONICALLY COPIED OR USED FOR ANY PURPOSE OTHER THAN FOR WHICH IT IS ISSUED, WITHOUT WRITTEN PERMISSION.
CHECK ALL DIMENSIONS ON SITE. ANY DISCREPANCIES SHOULD BE REPORTED TO THE DESIGNER BEFORE WORKS PROCEED. HATCHING IS A REPRESENTATION OF MATERIALS ONLY.