

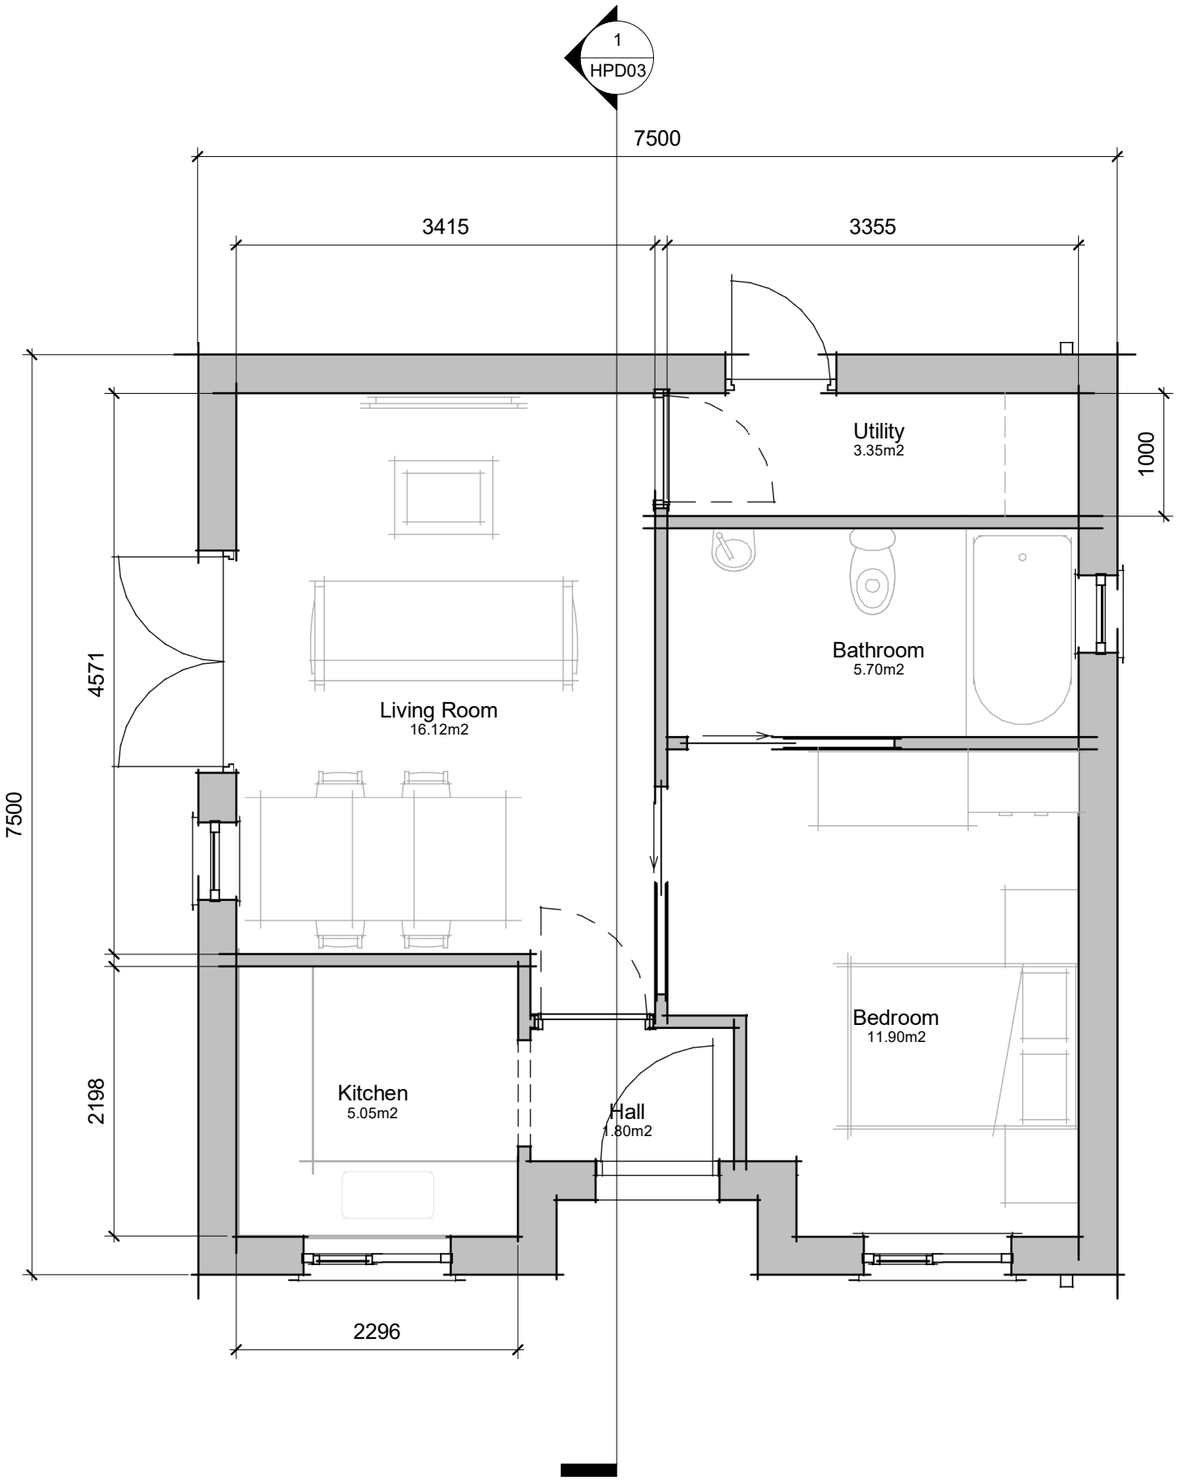


HPD01 2

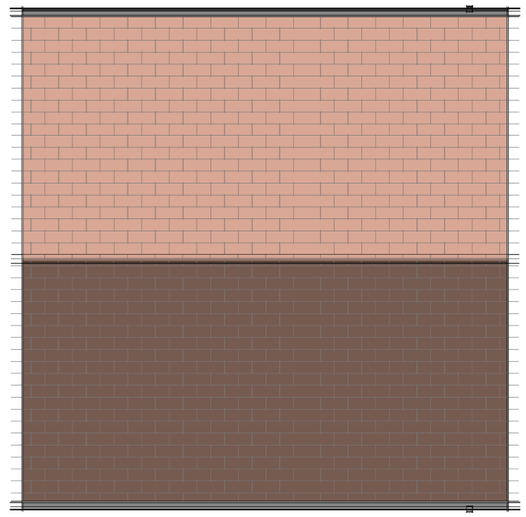

4 HPD01

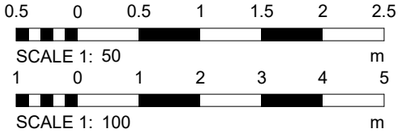

HPD01
3

1
HPD01

1 00 Ground Floor
1 : 50

2 02 Roof Plan
1 : 100

FIGURED DIMENSIONS TO BE TAKEN IN PREFERENCE TO SCALED DIMENSIONS AND ANY DISCREPANCIES REPORTED TO HOUSEPLANSDIRECT. CONTRACTORS, SUBCONTRACTORS AND SUPPLIERS MUST VERIFY ALL DIMENSIONS ON SITE BEFORE COMMENCING ANY WORK OR MAKING ANY WORKING DRAWINGS. THESE DRAWINGS ARE FOR PLANNING APPLICATION SUBMISSION ONLY. ALL DRAWINGS (C) HOUSEPLANSDIRECT LIMITED.

STATUS: For Planning Approval

HOUSEPLANS DIRECT
www.houseplansdirect.co.uk

CLIENT: Mr. S. Golebiowski

SITE: Land adj. 77 Flowery Leys Lane, Alfreton

TITLE: Proposed Floor & Roof Plans

SCALE AT A3:	DATE:	DRAWN:
As indicated	March 2026	AC
PROJECT NO:	DRAWING NO:	REVISION:
GOL02	HPD02	