


East Elevation

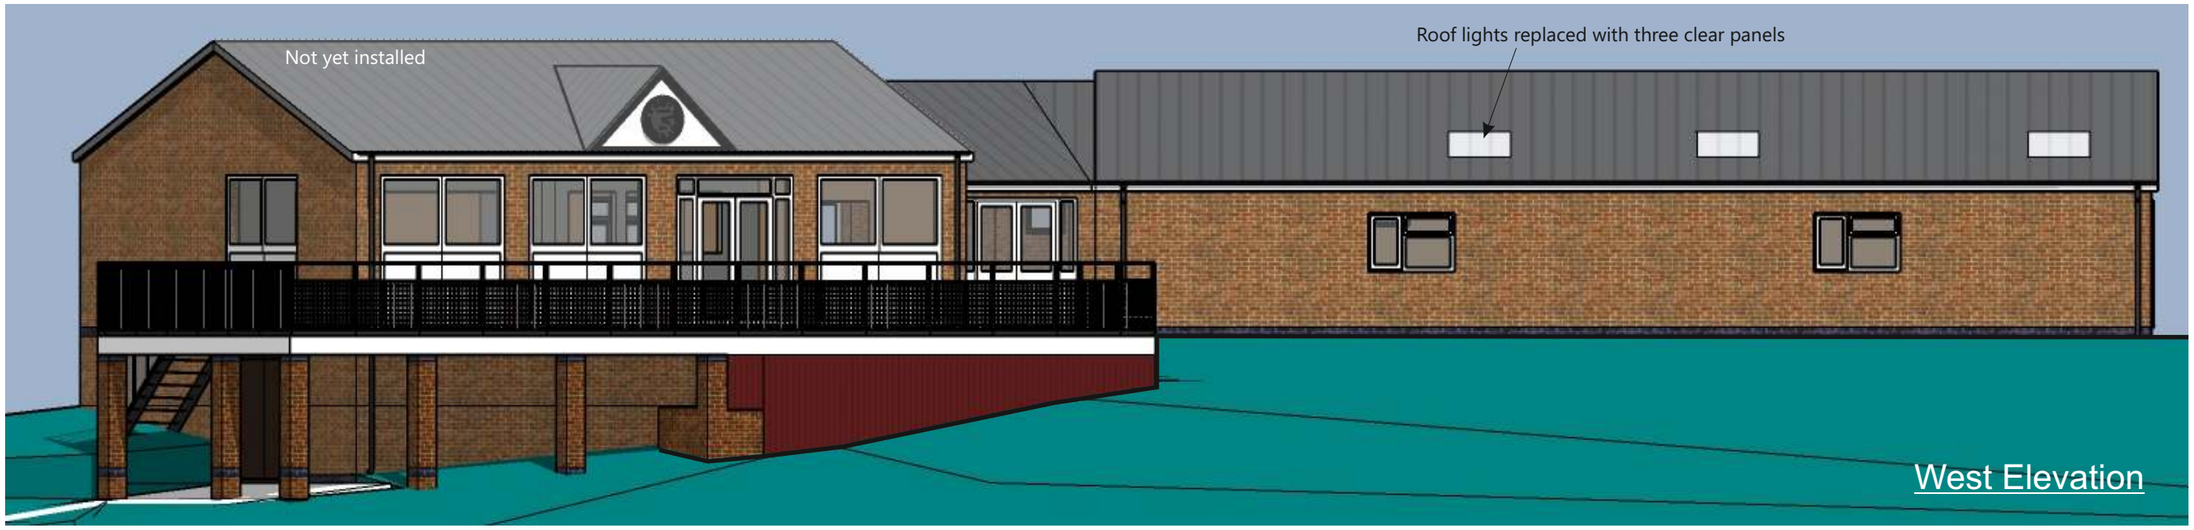

West Elevation

Scale 1:100 @ A3

0 2 4 6 8 10 metres



View from Pitch level

11.03.2026- Rev '0'
Issued for Approval

Project: Roof Repairs		
Client: Belper Meadows C.C.		
Title: Proposed Elevations		
Scale: scale@A3	Inception: Mar 2026	Drawn: DG
Job: C1001	Dwg No: P01	Rev: 0

DAVID GUY
ARCHITECTURAL SERVICES
www.dg4design.co.uk
e: info@dg4design.co.uk
9 Chesterfield Road, Belper. DE56 1FD Mobile 07979 542199