
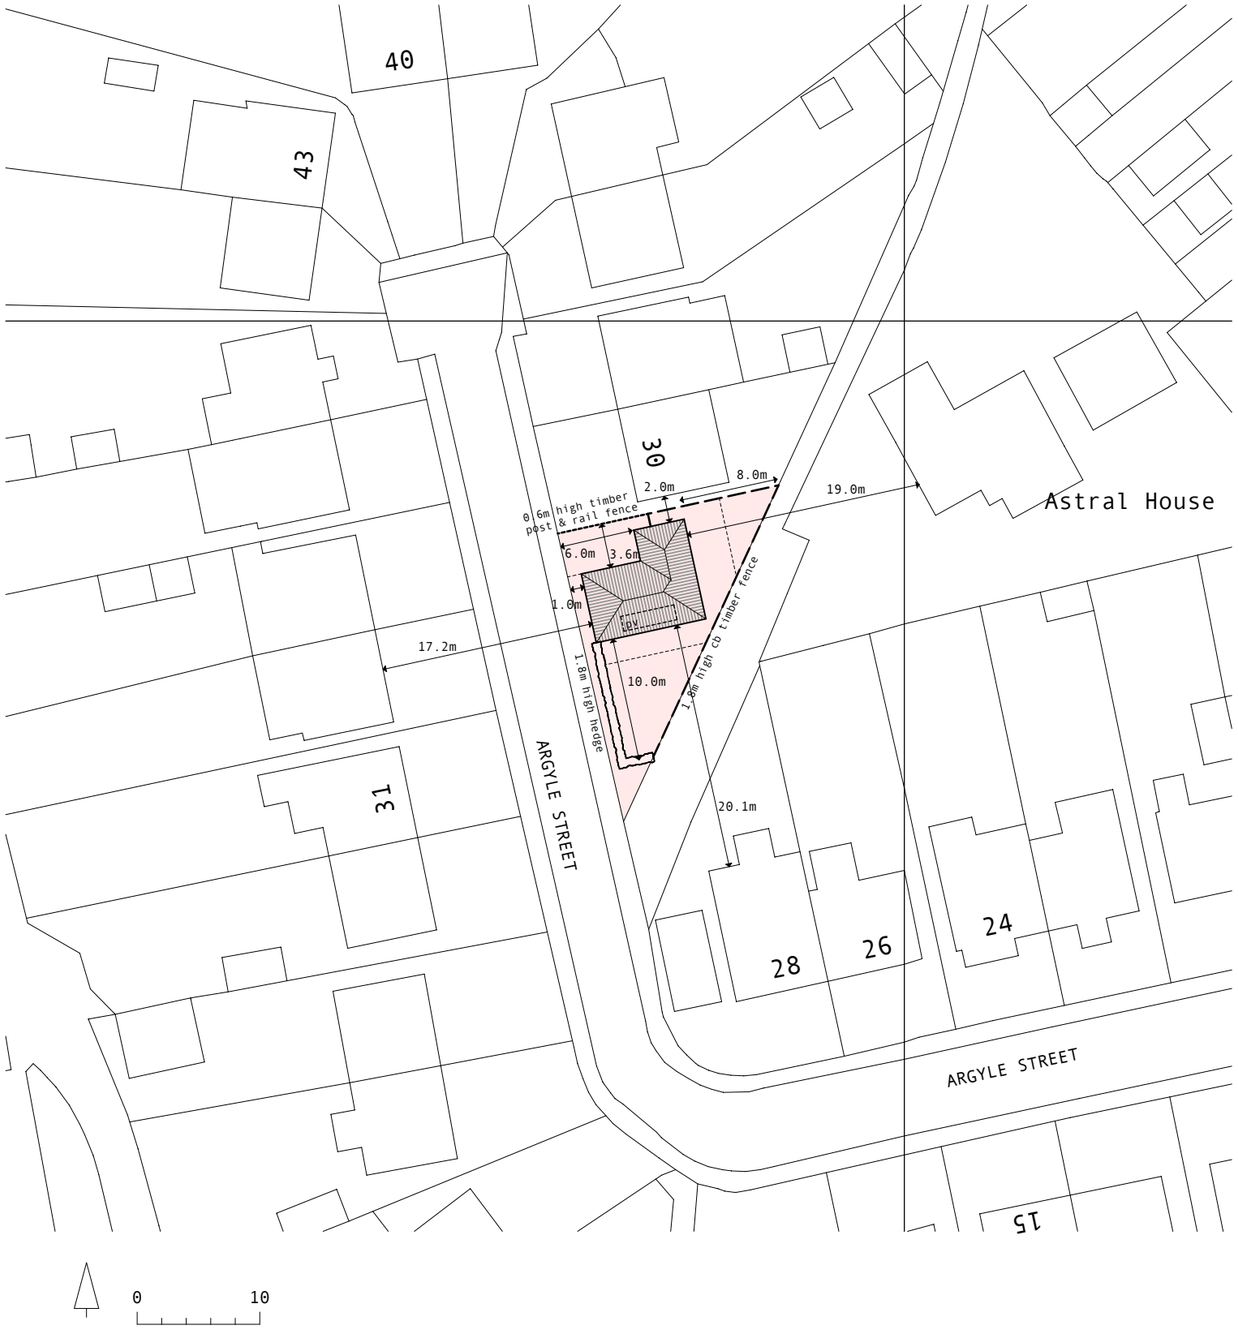



BLOCK PLAN scale 1:500

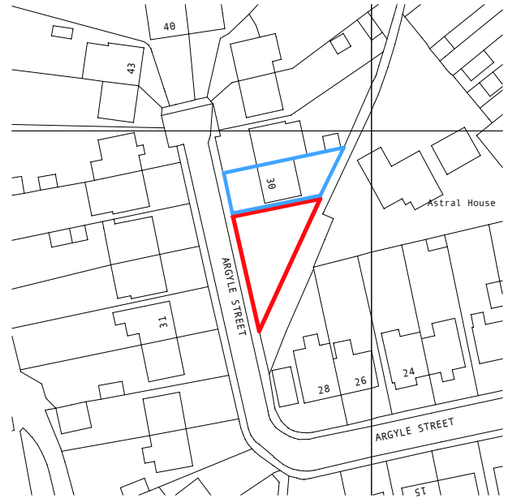


LOCATION PLAN scale 1:1250

Rev A 09/01/26 Footprint and roof plant amended after client comments.
Rev B 20/01/26 Boundary treatment amended in line with client sketch. Dimensions added.
Rev C 17/02/26 Street names added.
Rev D Block plan amended in line with revised floor plan

Job Title
SELF BUILD DWELLING at
ARGYLE STREET LANGLEY MILL NG16 4ET

Drawing Title
LOCATION PLAN, BLOCK PLAN & ROOF PLAN

Drawing Status PLANNING

Scale 1:1250 & 1:500 @ A3 Date 01/26

Drawing Number 2601/ LP

Rev D

LIAM DOHERTY ARCHITECT
3 Kingsbridge Way Bramcote Nottingham NG9 3LW
Tel 0115 9229211 email lda@macace.net