



SOUTH ELEVATION


0 1 2 3

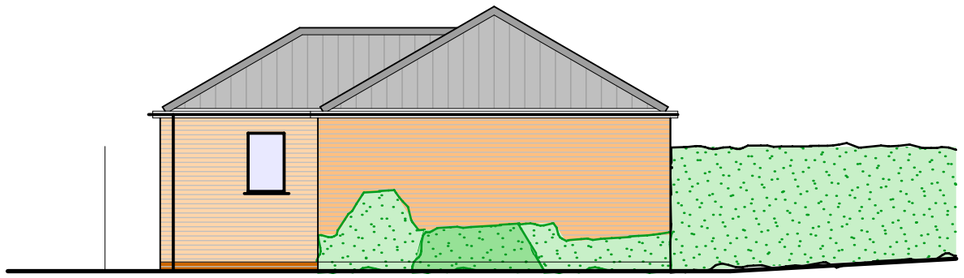

WEST ELEVATION

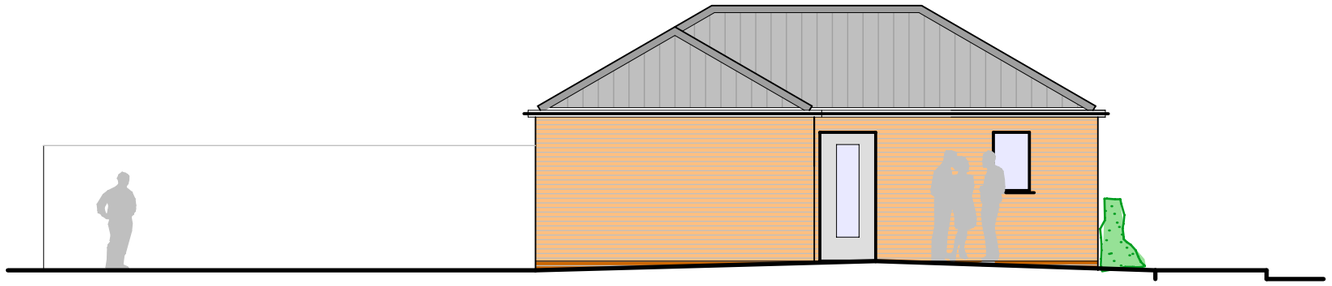

NORTH ELEVATION

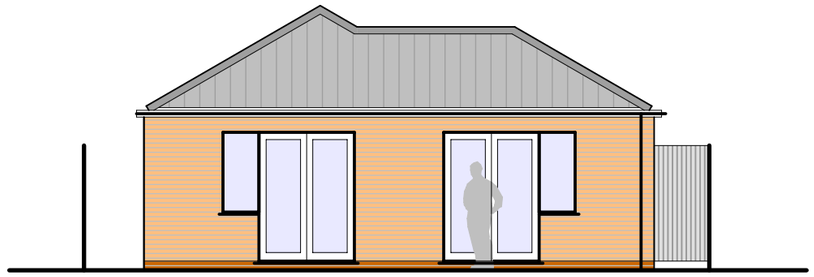

EAST ELEVATION

MATERIALS:

Ridge tile. Half round. Colour grey

Roof- Redland Cambrian Slate

Brick - Ibstock Dorket Head Balmoral

Windows & Doors - UPVC. Colour White

Rev A 09/01/26 Amended after client comment re internal layout
Rev B 13/01/26 Minor amendments.
Rev C 16/03/26 Elevations amnended in line with revised floor plan

Job Title
SELF BUILD DWELLING at
ARGYLE STREET LANGLEY MILL NG16 4ET

Drawing Title
ELEVATIONS

Drawing Status PLANNING

Scale 1:100@ A3 Date 01/26

Drawing Number 2601/ P2 Rev C

LIAM DOHERTY ARCHITECT
3 Kingsbridge Way Bramcote Nottingham NG9 3LW
Tel 0115 9229211 email lda@macace.net