Section thru' Window

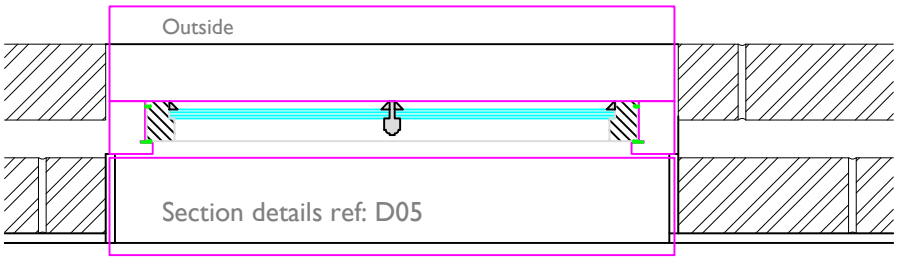

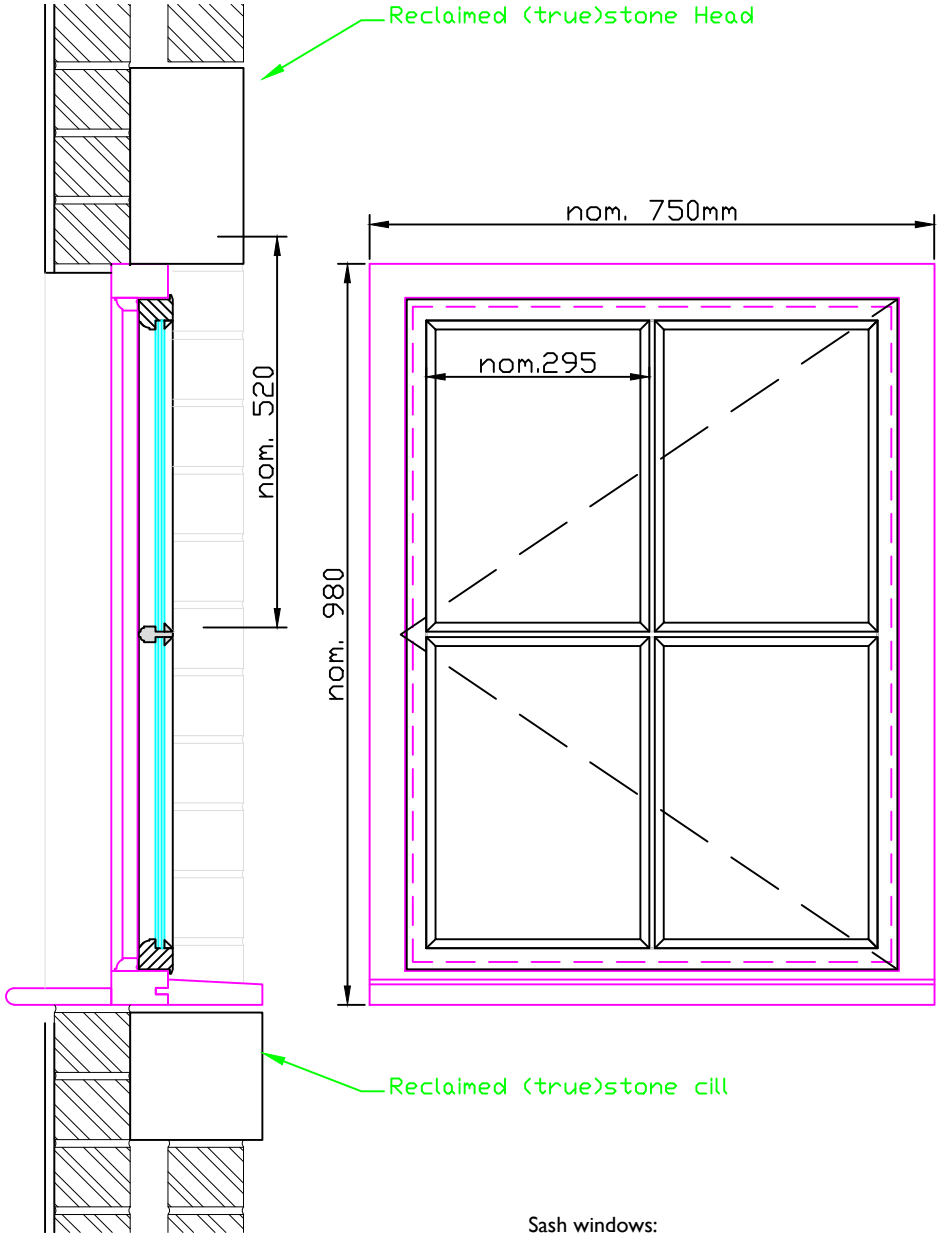

W1 - A

W1 - B
Opp. Handed)

REVISION:
'0' 20/02/26
ISSUED FOR APPROVAL

'A' 16/03/26
RE-ISSUED FOR APPROVAL

NEW AND REPLACEMENT WINDOWS

Slimlite 4 Clear (or Reproduction Crown Sheet)
Construction 4mm Low E / 4mm Cavity, Gas / 4mm clear
U Value 1.9

Sash windows:
Box sections madde from European Redwood with hardwood cills and sashes. All timbers treated three coats wood preserver, two undercoats and final gloss coat.

All glass below 900mm from floor level to be toughened safety glass. Obscure glass to Bathrooms

All stone and brickwork to match any existing features. Any moldings etc to match existing

Project: New Windows to 115 "Hair 'o' Dog", Belper, Derbyshire DE56 1DW		
Drawing Title: Section Details.		
Scale: 1:10 @A4	Origin: Dec '25	Drawn: D.G
Job No: C1080	Drg No: D/02	Rev: A