


Existing Ground Floor

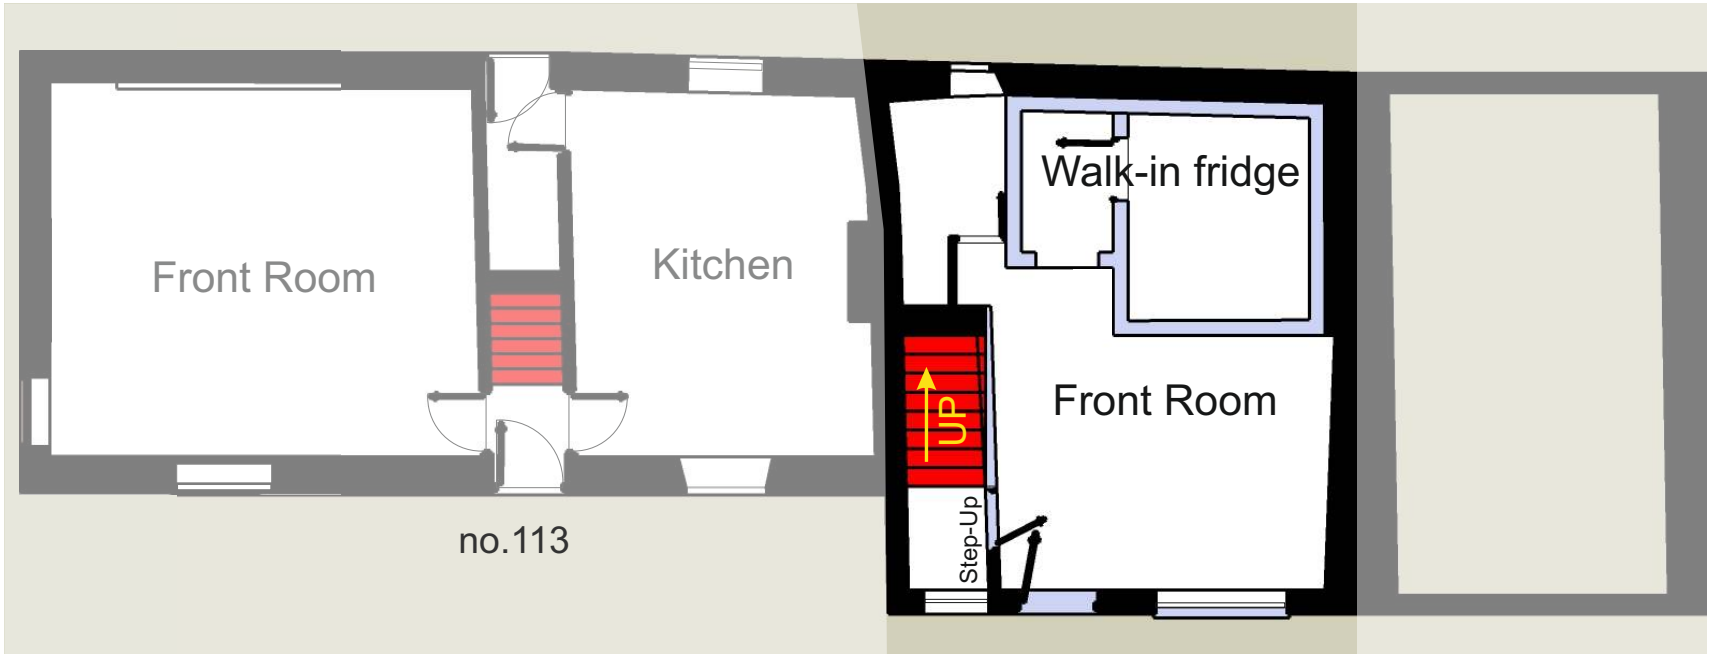


Proposed Ground Floor

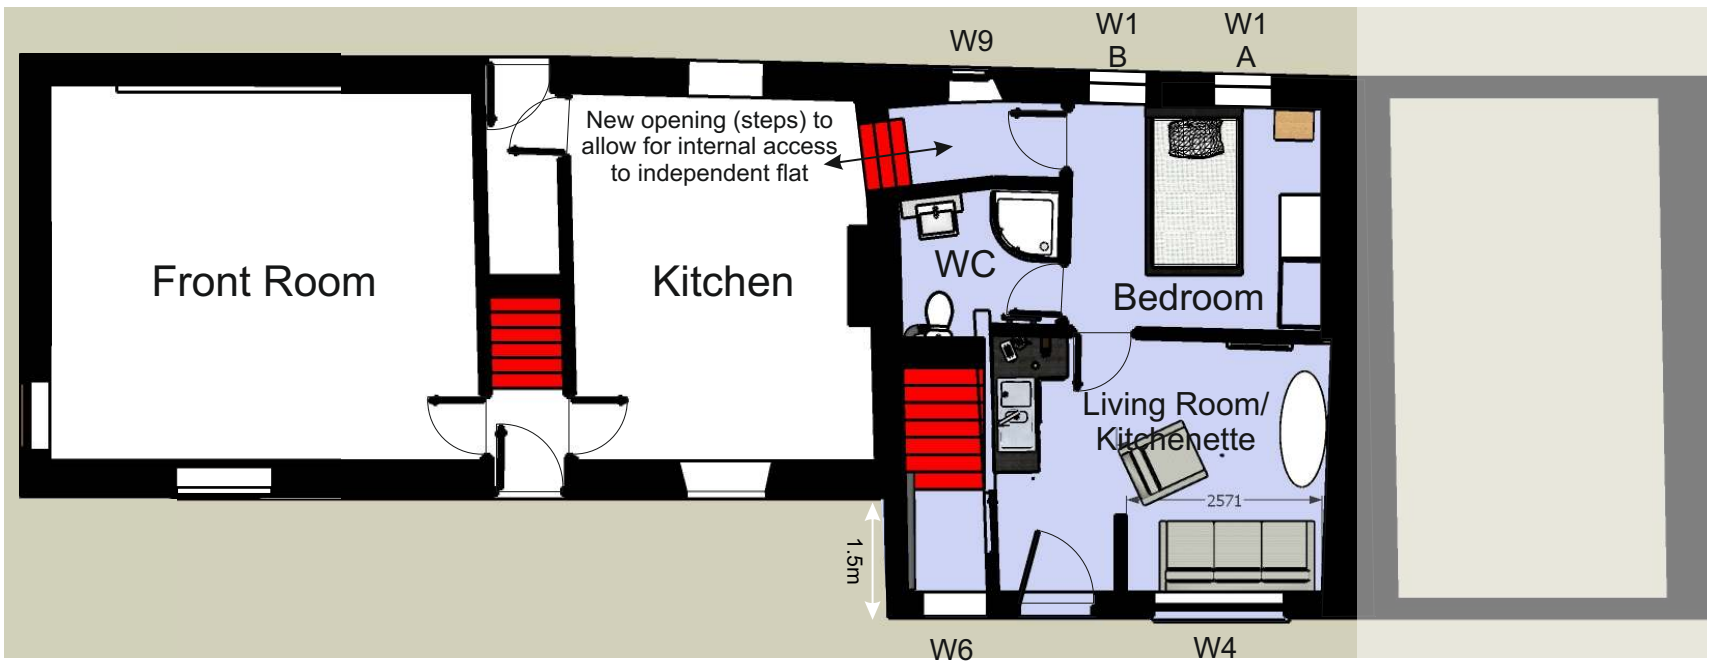

Existing First Floor

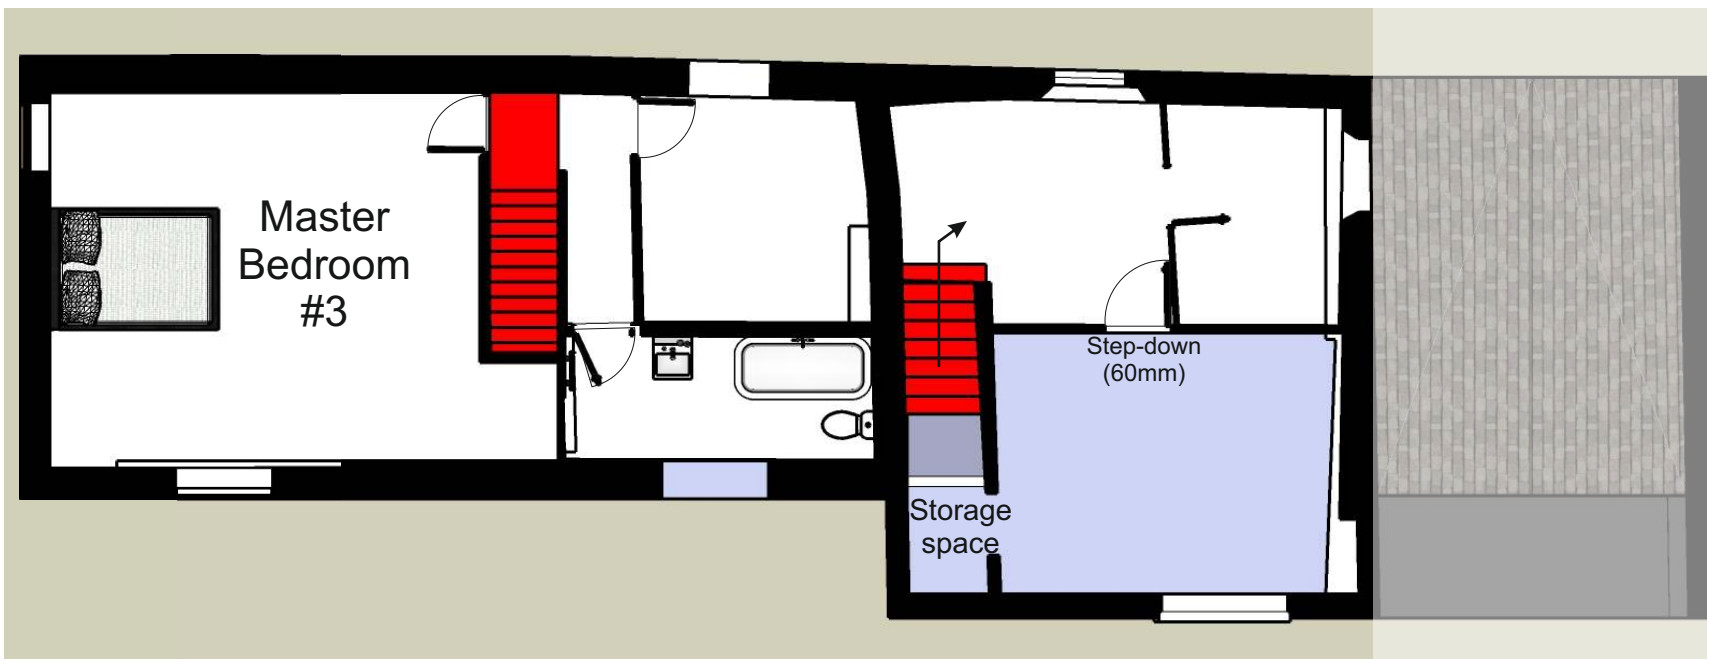

Proposed First Floor

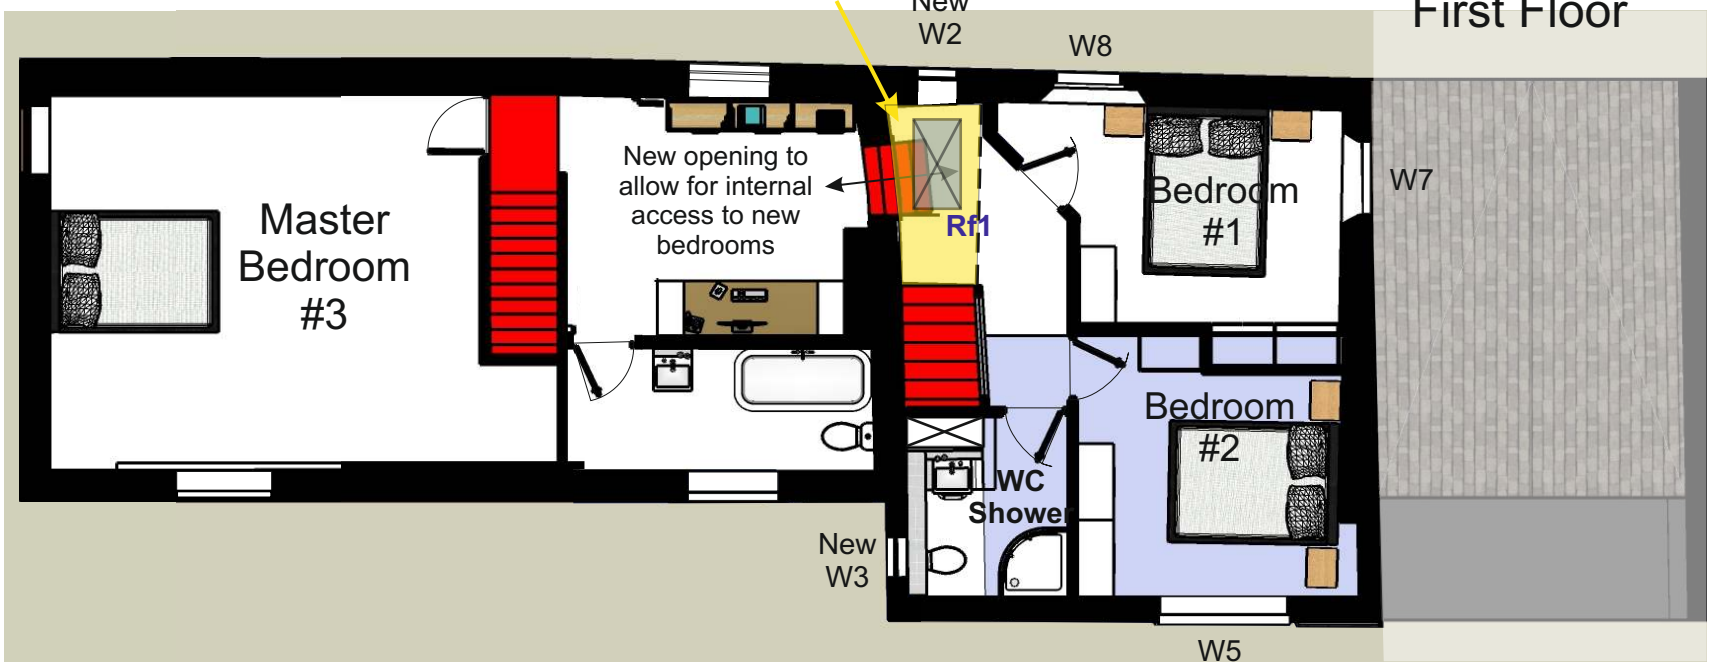

Revision "A' - 26/02/2026
annotations updated
Rev 'B' - 16/03/26
W1 split into two casements

Project: Conversion to Rear 115 Bridge Street, Belper. DE56 1BA		
Client: M.Thomlinson		
Title: Existing & Proposed Plans		
Scale: 1:100@A3	Inception: July 2025	Drawn: DG
Job: C1080	Dwg No: E02	Rev: B

DAVID GUY
ARCHITECTURAL
SERVICES
www.dg4design.co.uk
e: info@dg4design.co.uk
9 Chesterfield Road, Belper. DE56 1FD Mobile 07979 542199