Copyright retained in accordance with the copyright, design, and patents act 1988.

DO NOT SCALE OFF DRAWINGS
Dimensions to be checked on site.

CDM Regulations 2015

Denotes a significant hazard or difficult management procedure. Please refer to drawing notes for potential hazards. Main contractor to plan for mitigation measures in response to hazards.

CDM Regulations require that **all** projects are to:

- **Have workers to be competent and are suitably skilled for the work they carry out;**
- **Contractors to provide appropriate supervision, instruction and information to all on site workers to provide a safe working environment;**
- **Have a written construction phase plan.**

Worcester Lloyd are appointed as `Designer` only, unless a written appointment has been completed for the formal appointment as `Principal Designer`



REAR ELEVATION AS EXISTING 1:50

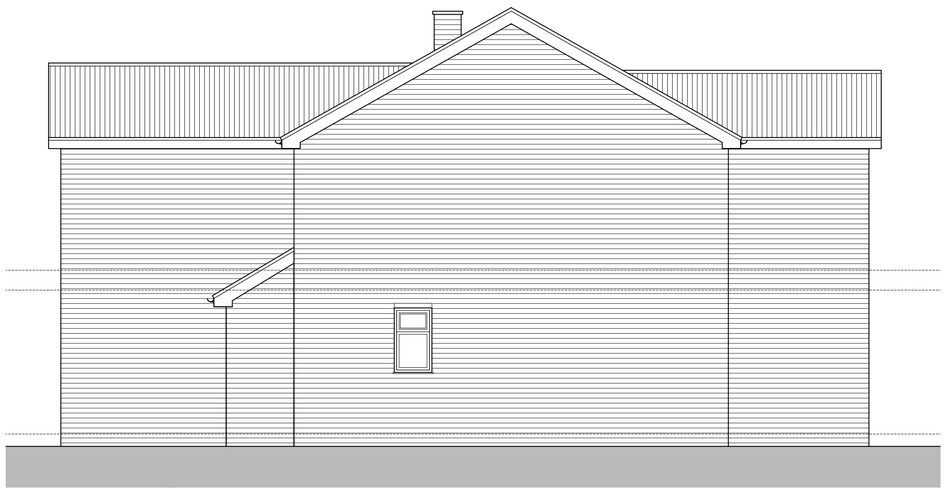

SIDE ELEVATION AS EXISTING 1:50



FRONT ELEVATION AS EXISTING 1:50



SIDE ELEVATION AS EXISTING 1:50

Rev	Note	Date

WORCESTER LLOYD
ARCHITECTS & ENGINEERS
Derby Office: 01332 498 770
Hitchin Office: 01462 226 308
www.worcesterlloyd.co.uk
RIBA
Chartered Practice

Project **25 Melbourne Close, Duffield**

Drawing Title **Elevations as existing**

Scale 1:50 | Sheet A1 | Drawn By GN | Checked By MW

Date	Job No.	Drawing No.	Revision
Jan '25	082 2025 002		-

Planning application