Scale = 1:100 @ A3

DRG. 98528/10

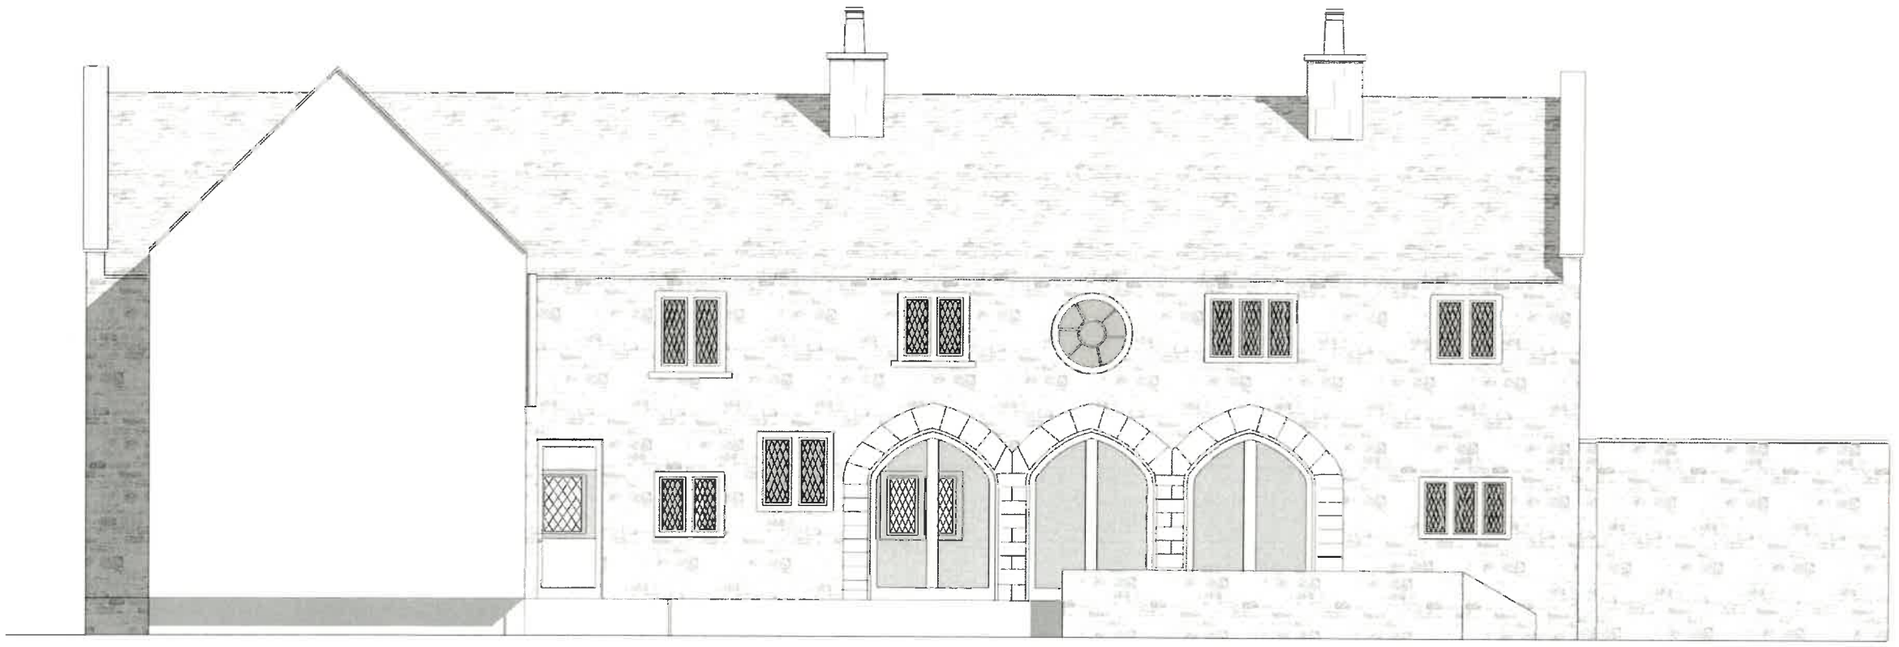

EXISTING SOUTH-WEST INSET ELEVATION

0m 5m

PRIME OAK
www.primeoak.co.uk

The Millworks Heath Mill Road, Wombourne,
Wolverhampton, England, WV5 8AP
Tel: 01384 296611
www.primeoak.co.uk
Email: info@primeoak.co.uk

Existing Elevations

98528 - 17/03/26
OV/SF/01B(2)P

© All rights reserved. Prime Oak Buildings Limited ("Prime Oak") has asserted their right pursuant to s. 77 Copyright, Designs & Patents Act 1988to be identified as the author of this work. The copyright in this drawing vests with Prime Oak and may only be reproduced with permission.

Scale = 1:100 @ A3

DRG. 98528/11

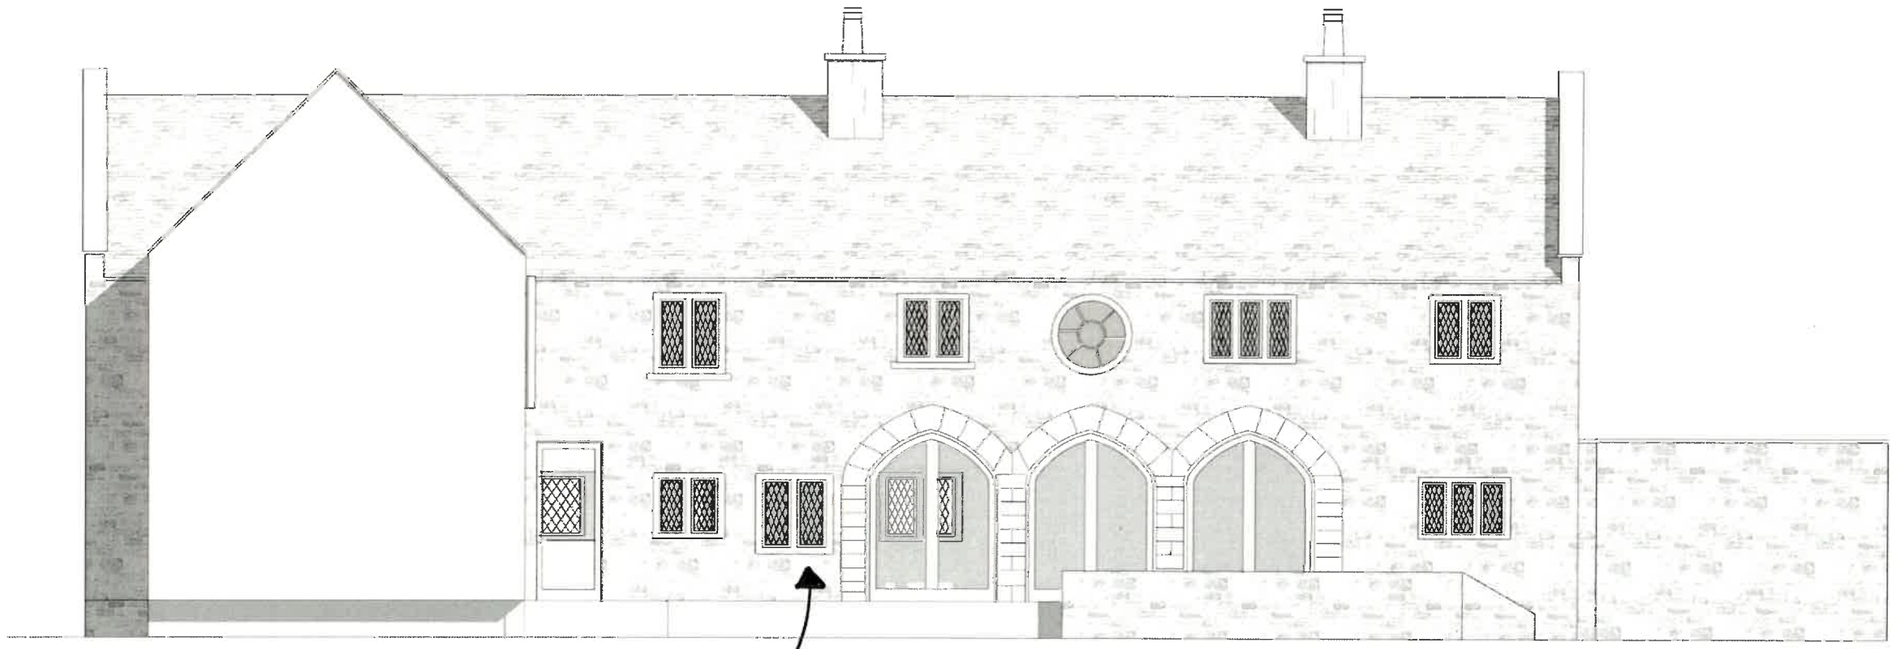

WINDOW LOWERED, TO BE INTERNAL ON COMPLETION

PROPOSED SOUTH-WEST INSET ELEVATION

0m 5m

PRIME OAK
www.primeoak.co.uk

The Millworks Heath Mill Road, Wombourne,
Wolverhampton, England, WV5 8AP
Tel: 01384 256511
www.primeoak.co.uk
Email: info@primeoak.co.uk

Proposed Elevations

98528 - 17/03/26
OV/SF/01B(1)P

© All rights reserved. Prime Oak Buildings Limited ("Prime Oak") has asserted their right pursuant to s. 77 Copyright, Designs & Patents Act 1988to be identified as the author of this work. The copyright in this drawing vests with Prime Oak and may only be reproduced with permission.