
DE5 8PW

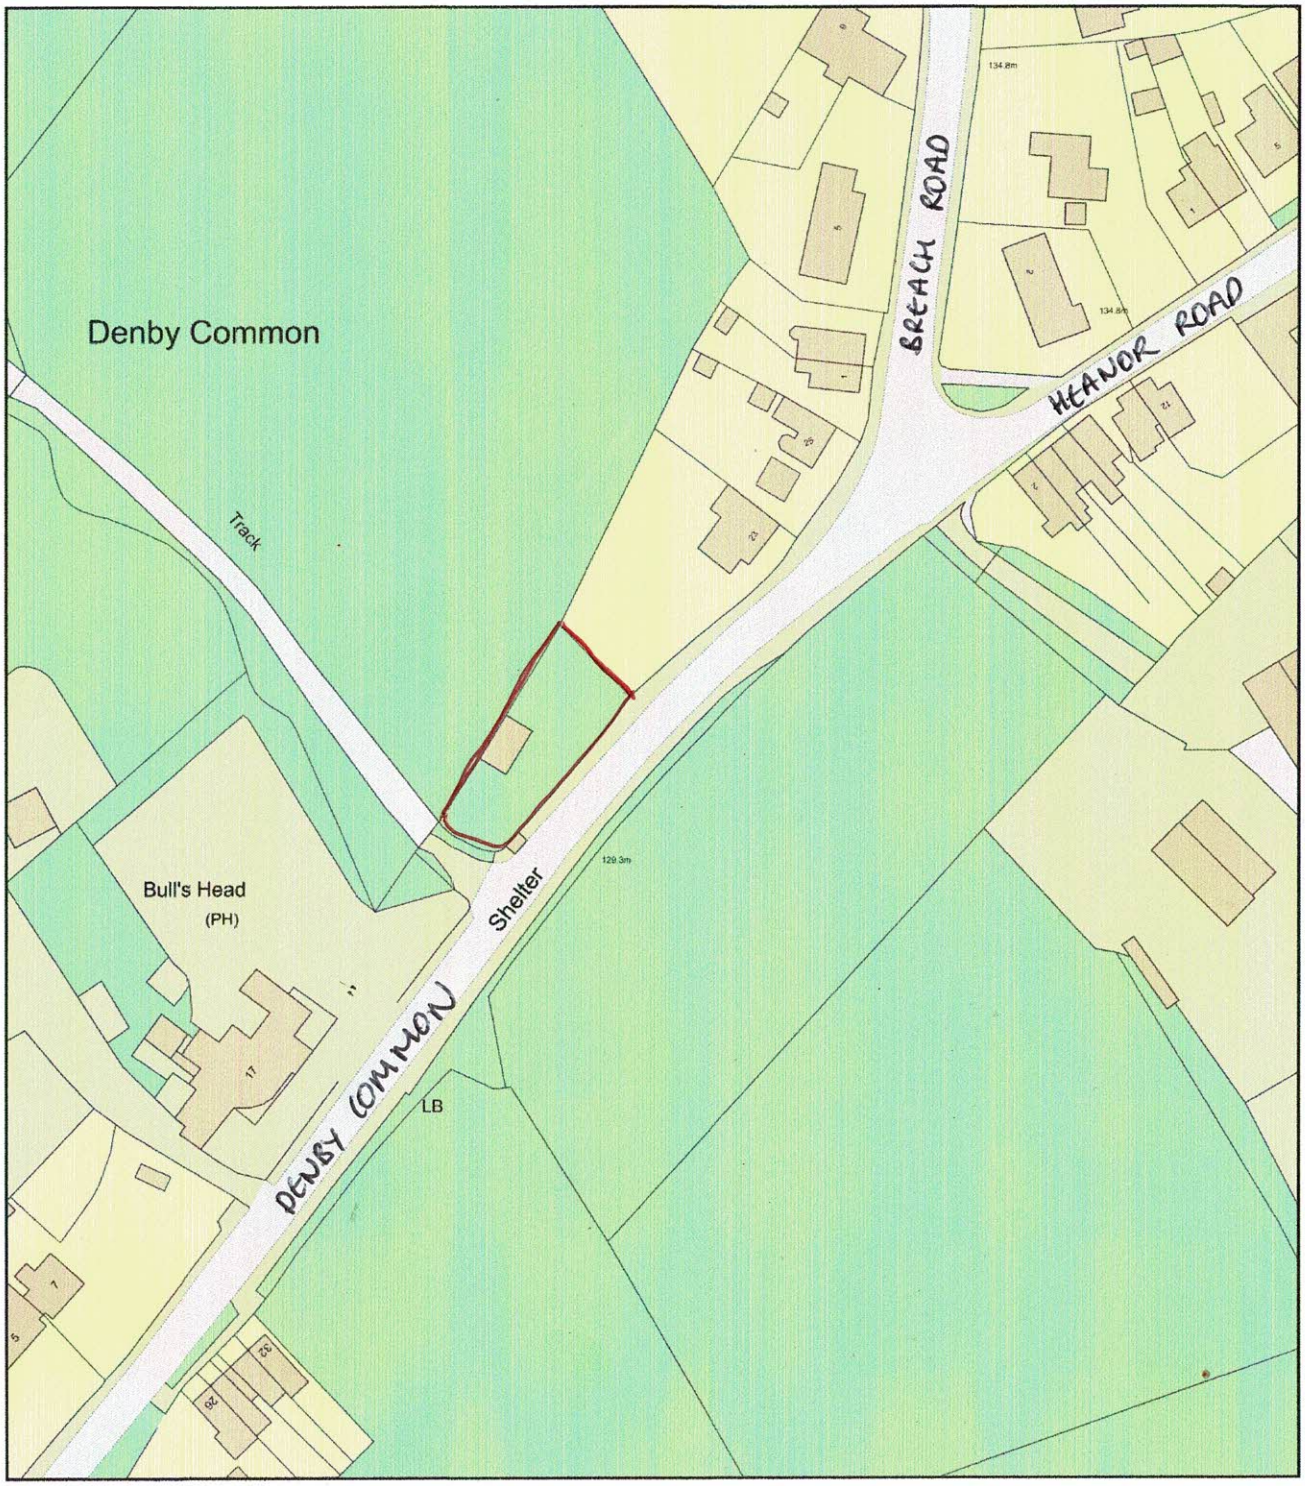

0 50
Metres

N

ReQuestaPlan

Plan Produced for: Chris Fido

Date Produced: 18 Mar 2026

Plan Reference Number: TQRQM26077104029607

Scale: 1:1250 @ A4

© Crown copyright and database rights 2025 OS 100042766