Do not scale this drawing. All discrepancies to be clarified with project Architect. If in doubt ask.

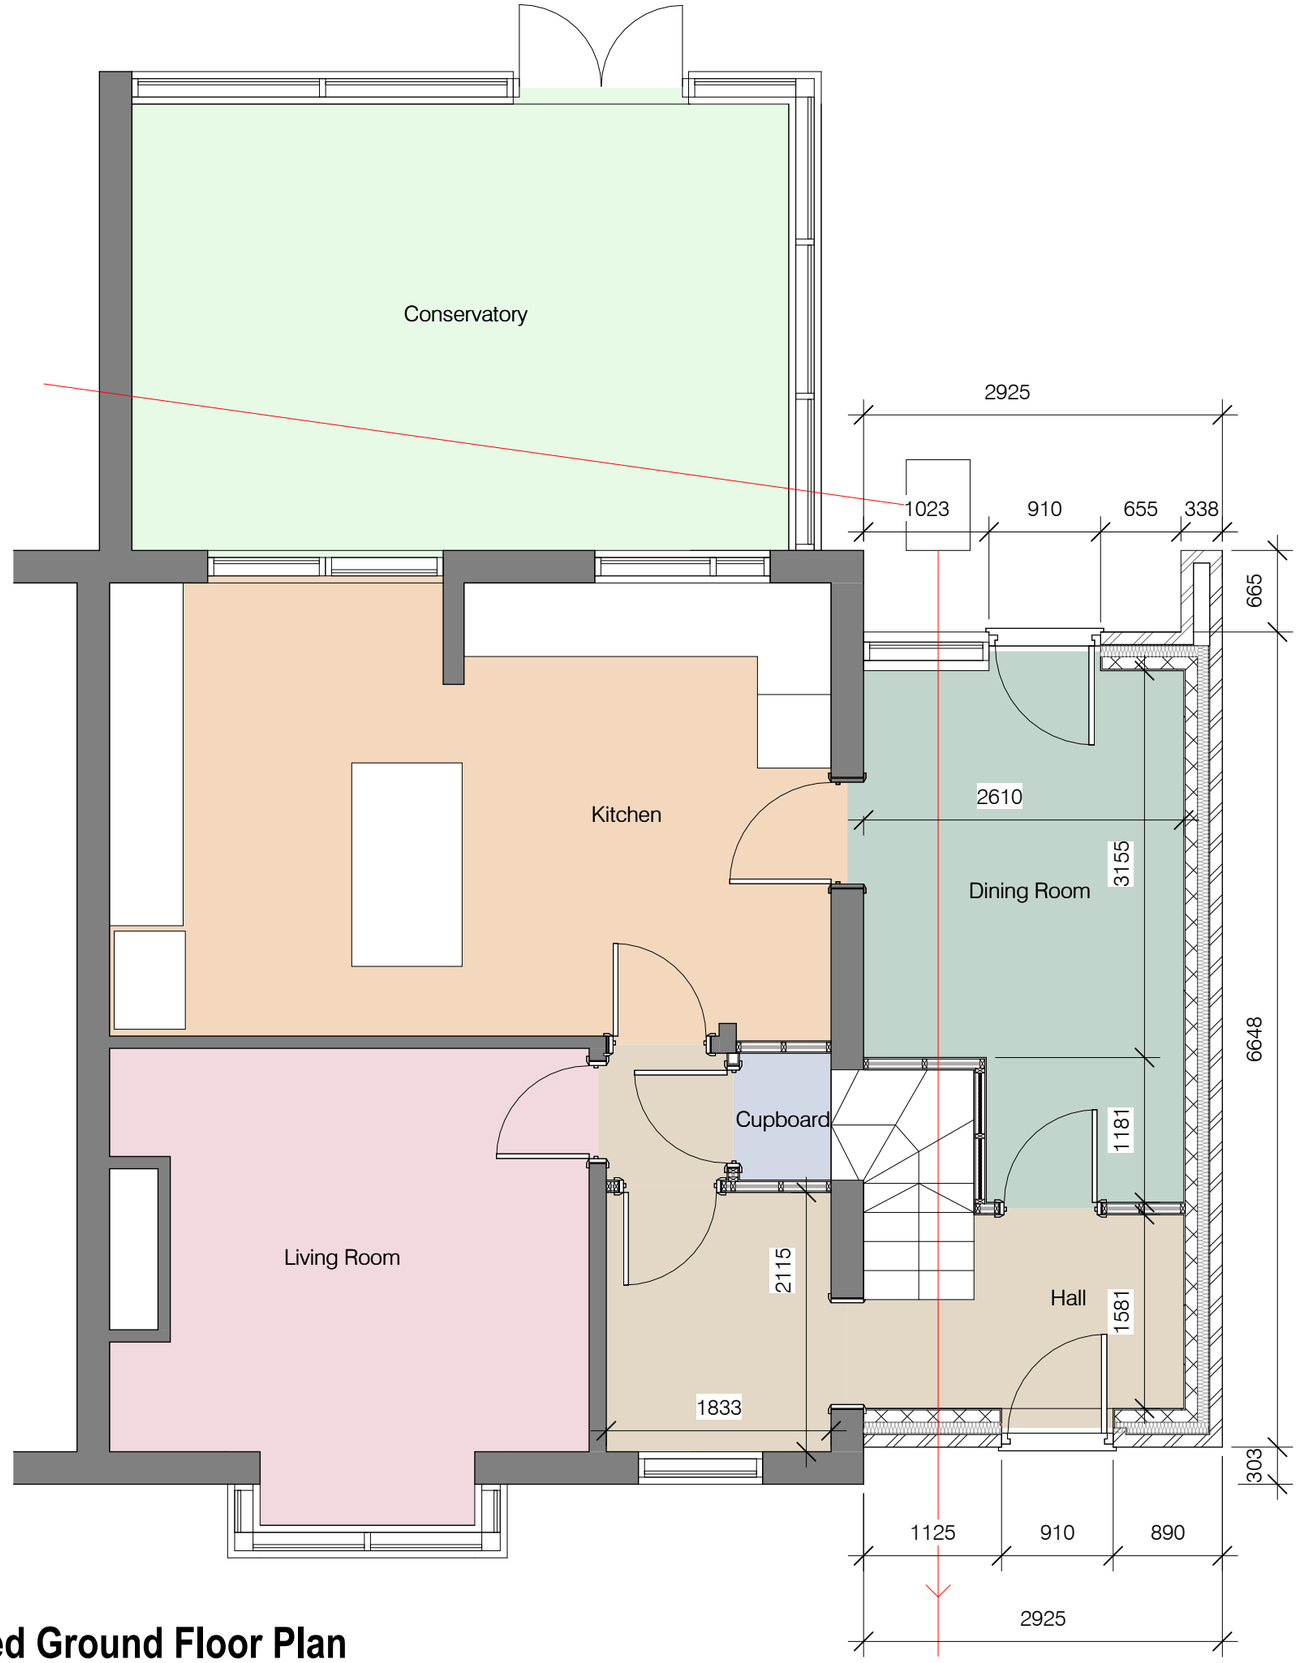

1

Proposed Ground Floor Plan

Scale: 1 : 50

Rev	Date	Description	By	Chk'd
G	19/03/2026	Revised for planning	AH	HB
F	06/03/2026	Building Regulations Issue	AH	HB
E	27/02/2026	Layout revisions and Building Regs Updates	AH	HB
D	11/02/2026	Planning Application Issue	AH	HB
C	02/02/2026	Revised stair layout	AH	HB
B	28/01/2026	Revised First Floor Plan	AH	HB
A	23/01/2026	Revised to client comments	AH	HB

hampton booth

Client
Nicola Carter

Project
2 Storey Side Extension
5 Oak Avenue
Langley Mill
Nottinghamshire
NG16 4FB

Drawing Title
Proposed Ground Floor Plan

Scale	Sheet Size	Date
1 : 50	A3	14/01/2026

Revision
G