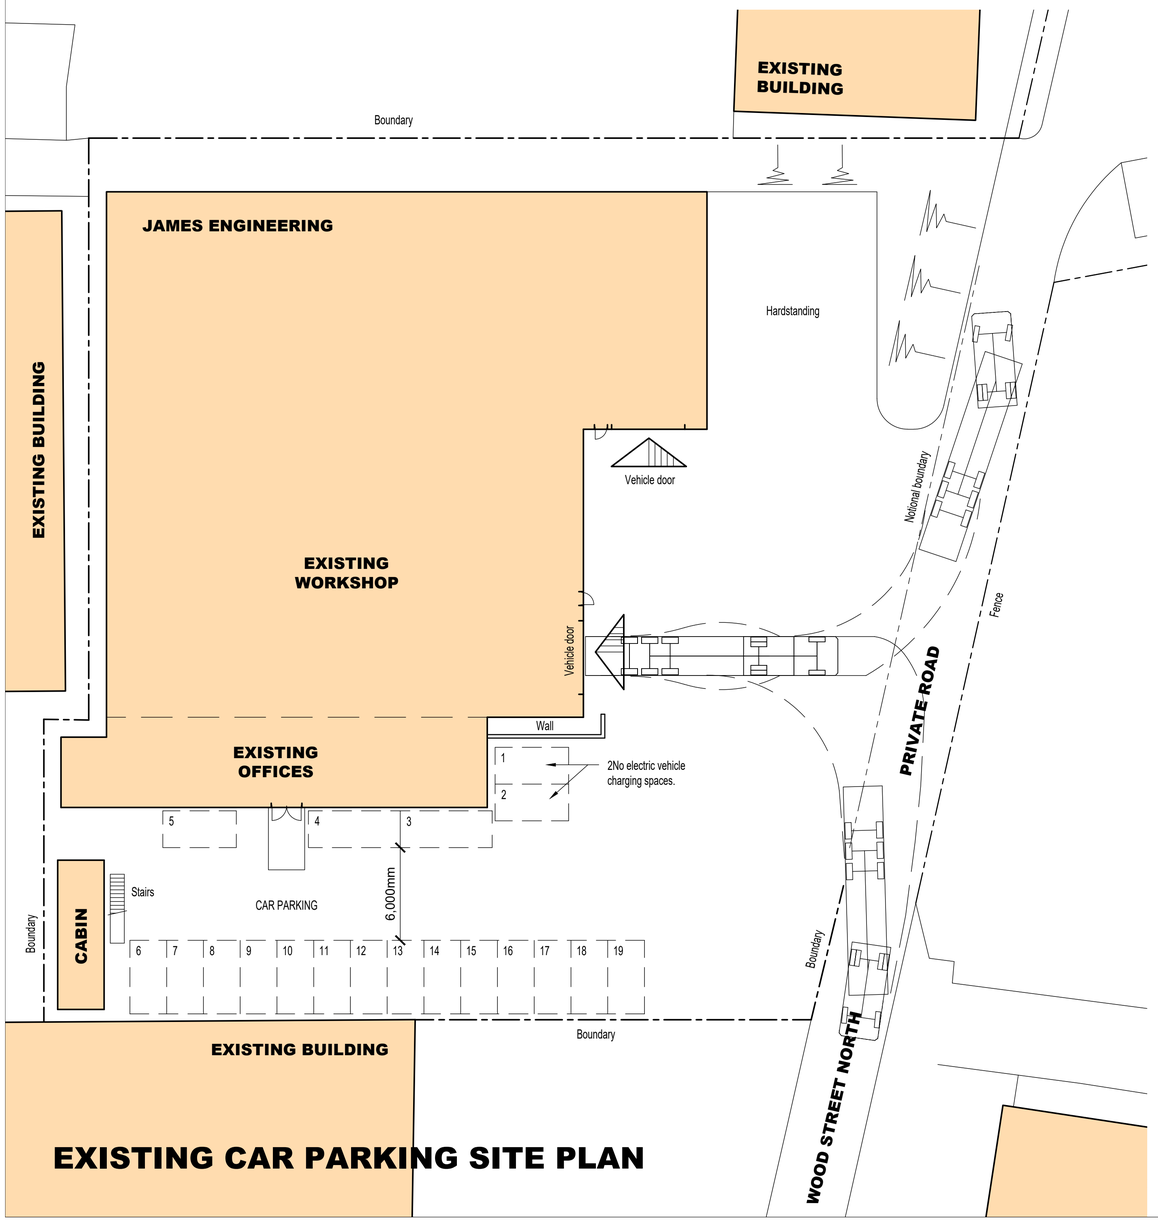

EXISTING CAR PARKING SITE PLAN

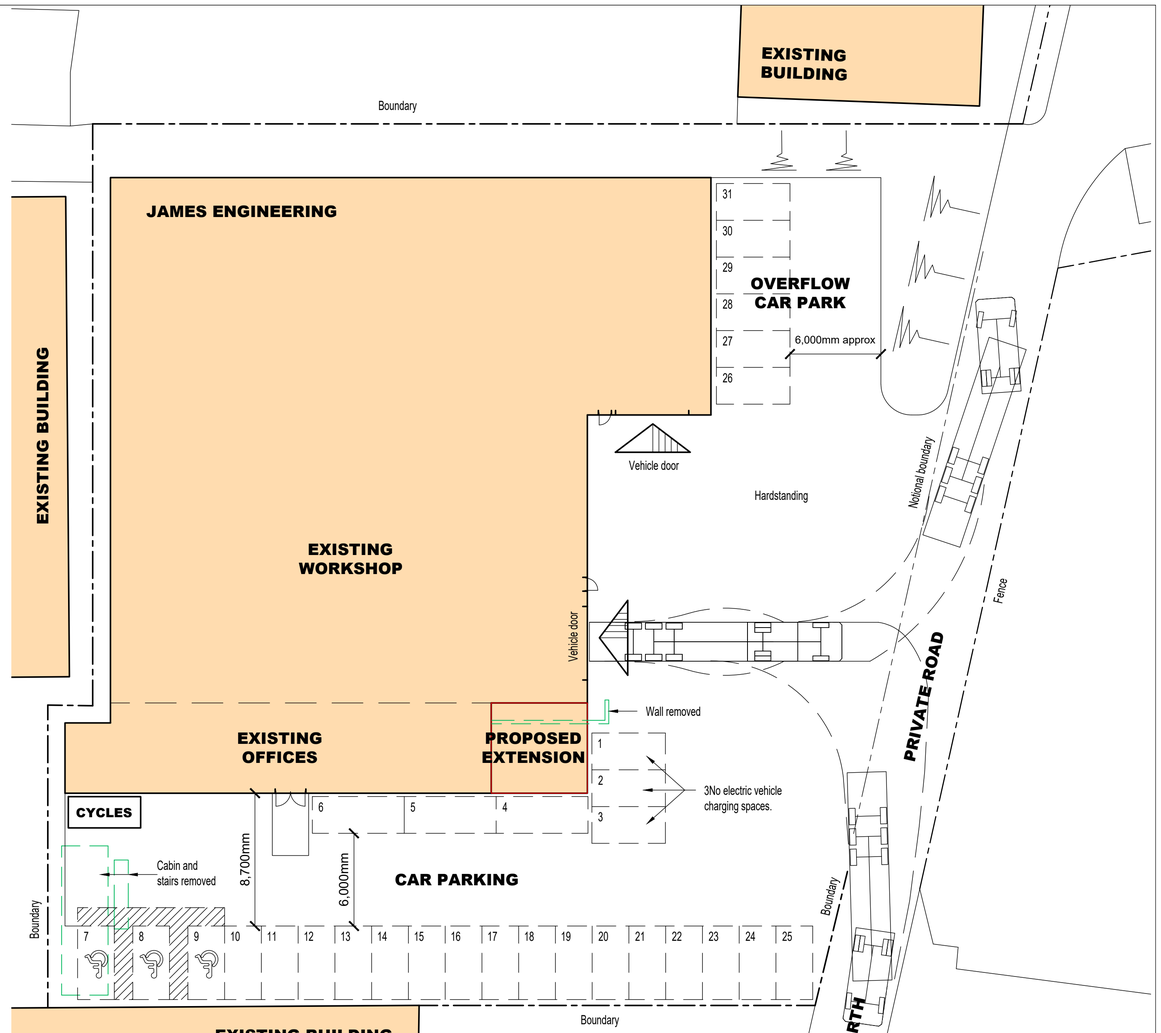

PROPOSED CAR PARKING SITE PLAN

REV:	DATE:	DESCRIPTION:	BY:

ABDS
Architectural Building Design Services
Tel: 07773 899 597
E-mail: abds@abds.biz Web Site: www.abds.biz

PROJECT:
TWO STOREY OFFICE EXTENSION

DRAWING TITLE:
CAR PARKING LAYOUTS

PROJECT ADDRESS:
WOOD STREET NORTH
ALFRETON
DE55 7JR

CLIENT:
JAMES ENGINEERING LTD

DATE: March 2026 SCALE: 1:200 FORMAT: A1

DRAWN: CF
CHECKED:
APPROVED:

DRG NO: 2602 / 08
2026 ©
REVISION:

This drawing is copyright of Architectural Building Design Services & cannot be reproduced without written consent

Actual Size
0 10mm