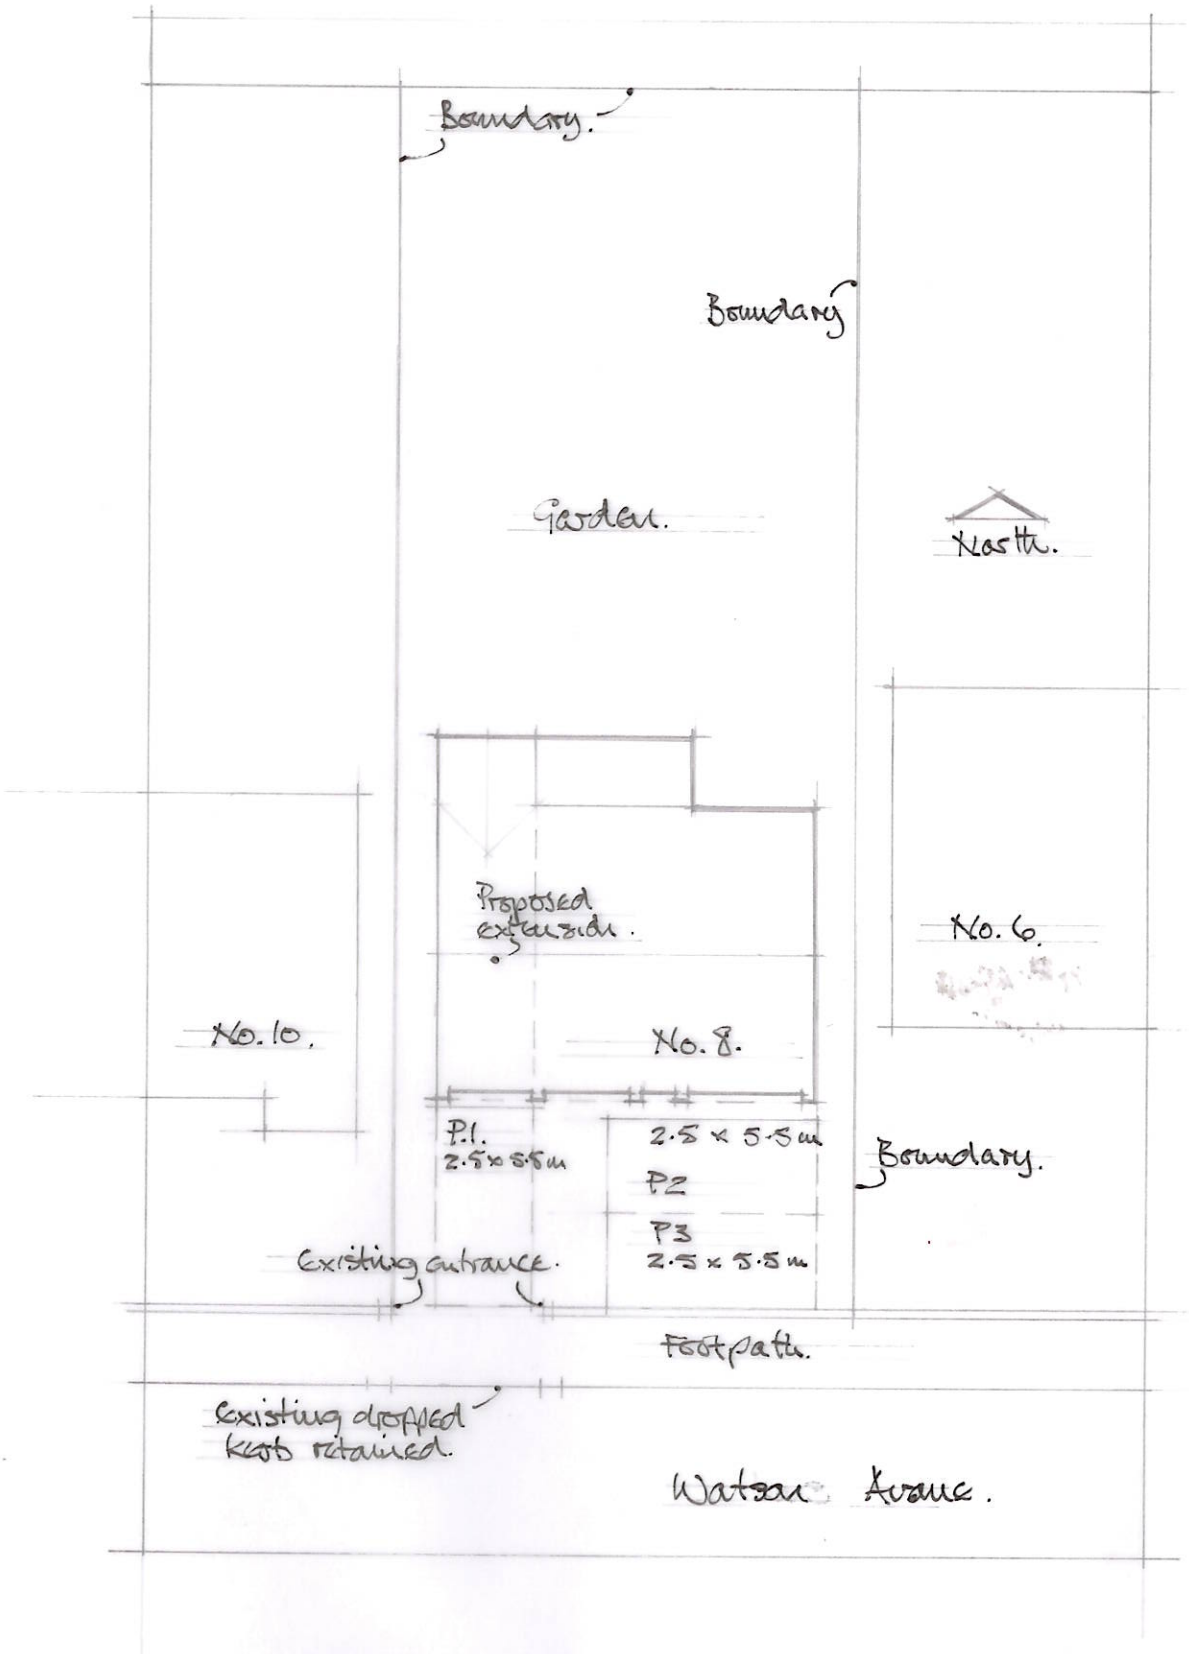

Proposed alterations, 8, Watson Avenue, Heanor.

Gas fitting provision.

13.3.26.

Scale 1:200.

743. B3.