Application Reference Number: AVA/2026/0145

BlockSitePlan

Proposed

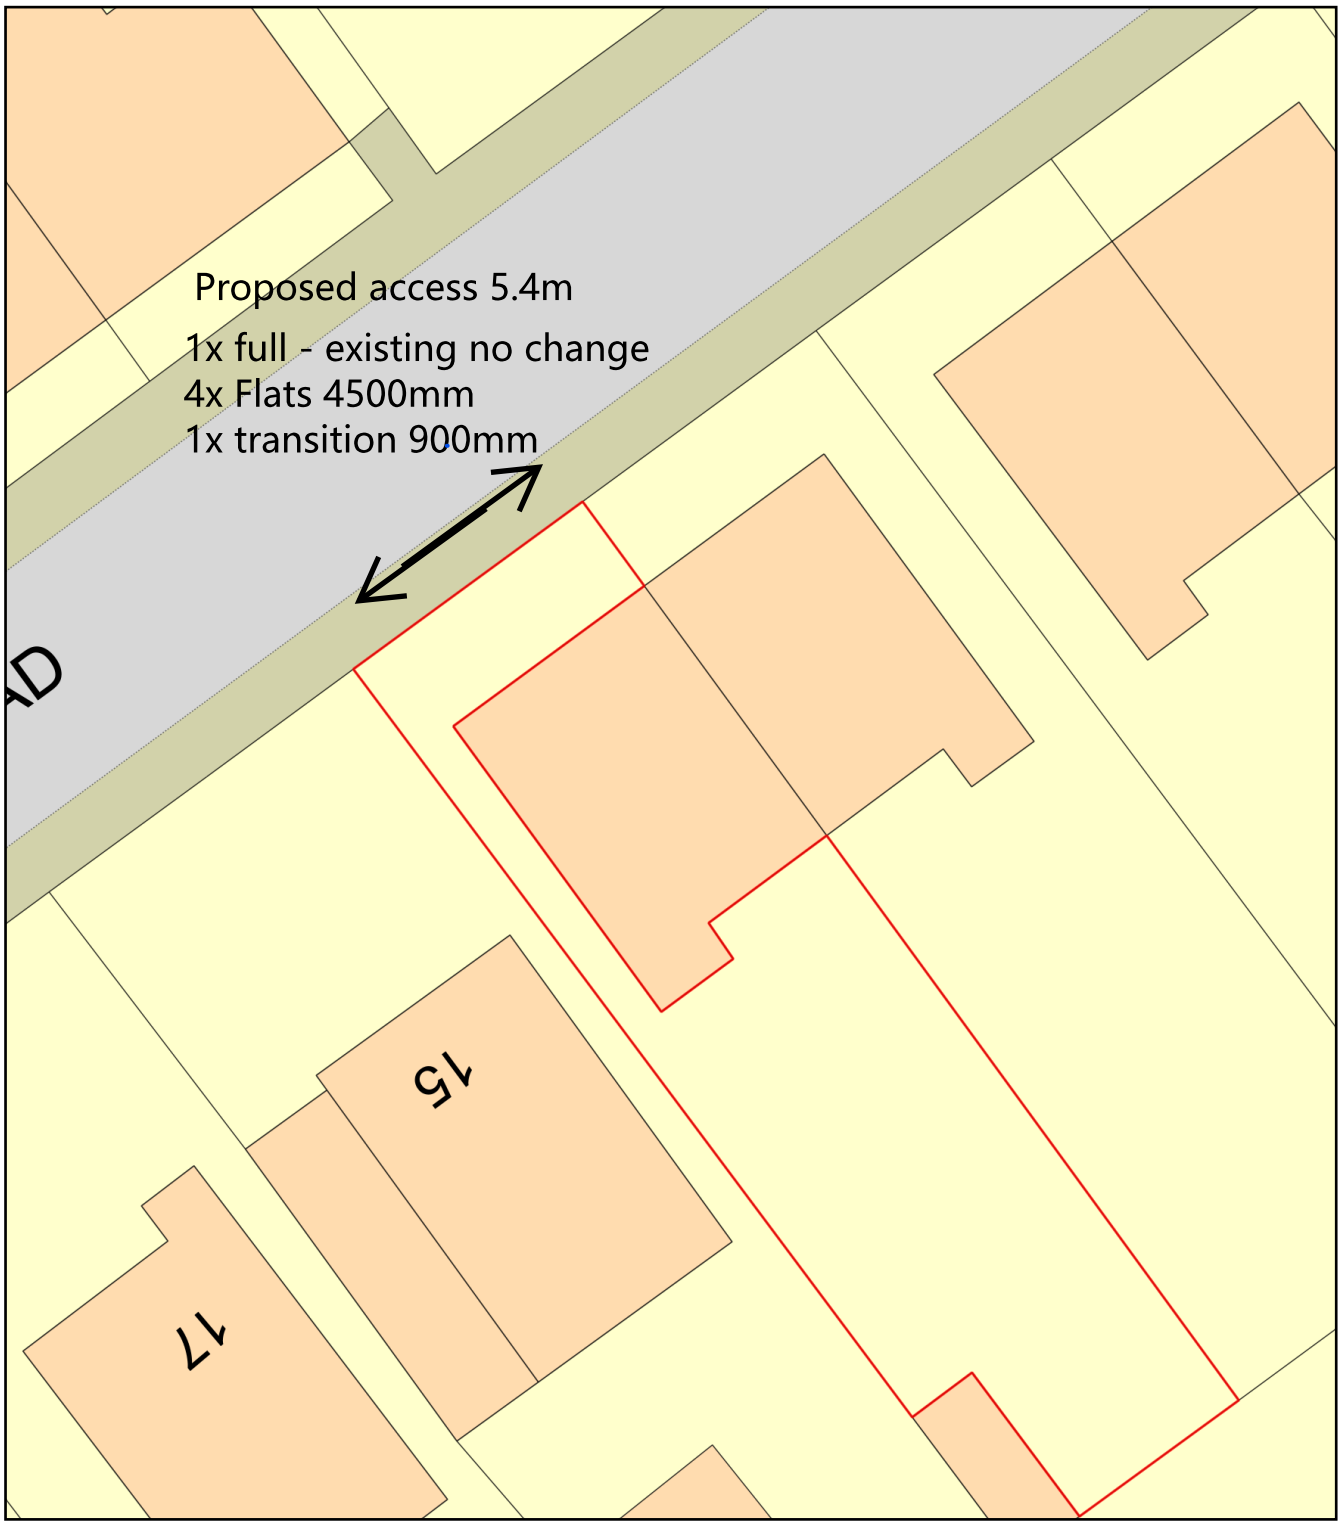

0 10
Metres

N

ReQuestaPlan

Plan Produced for: Ruth Nelson

Date Produced: 20 Mar 2026

Plan Reference Number: TQRQM26079130808588

Scale: 1:200 @ A4

© Crown copyright and database rights 2025 OS 100042766