

1 PROPOSED NORTH-EAST ELEVATION

Scale 1:100 at A2

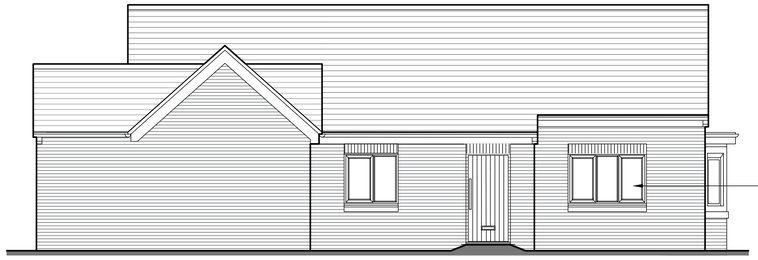

2 PROPOSED NORTH-WEST ELEVATION

Scale 1:100 at A2

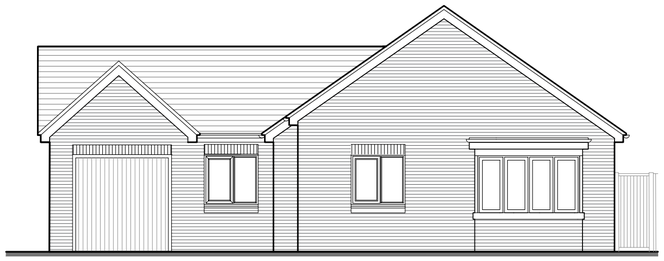

3 PROPOSED SOUTH-WEST ELEVATION

Scale 1:100 at A2

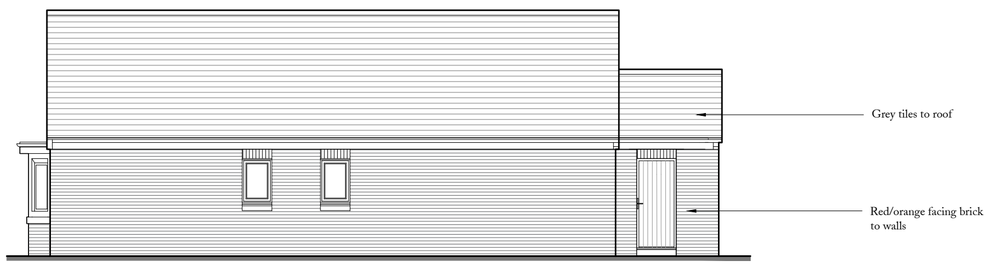

4 PROPOSED SOUTH-EAST ELEVATION

Scale 1:100 at A2

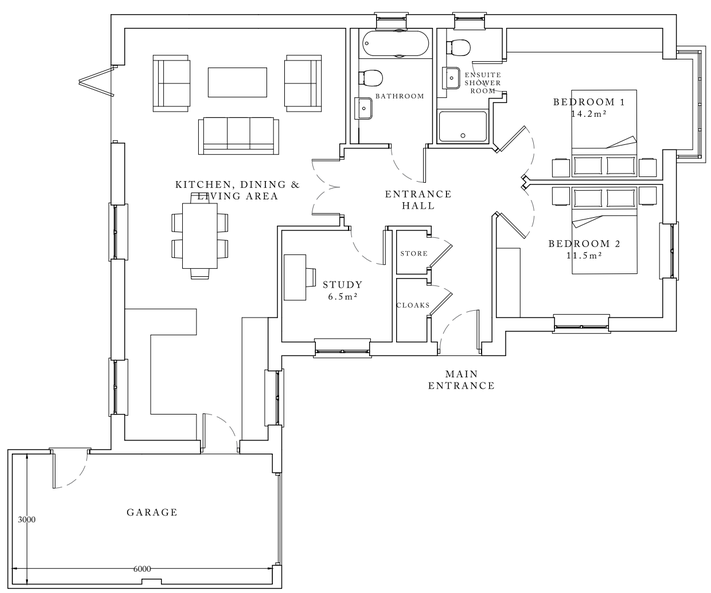

5 PROPOSED FLOOR PLAN

Scale 1:100 at A2

Gross Internal Area - 96.5sqm + 18sqm garage

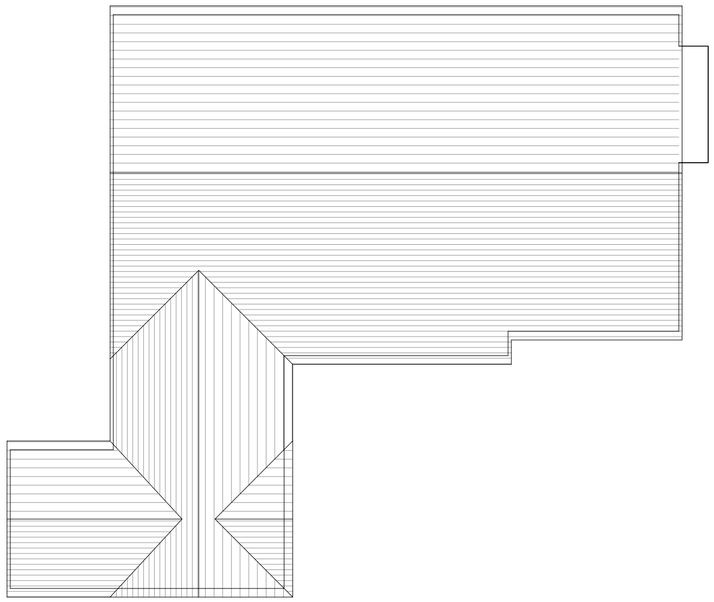

6 PROPOSED ROOF PLAN

Scale 1:100 at A2

PLANNING

(1:100) 0 m 1 2 3

P2	Revised to NDSS	23.03.2026
P1	First Issue	09.02.2026
Rev. No.:	Amendment	Date

Wakebridge Estates

46 Bridge Street
Belper
Derbyshire DE56 1AX

enquiries@wakebridge.co.uk
T +44 (0)7484 20 67 16

PROJECT: WESTERN AVENUE, SWANWICK

TITLE: PLANS AND ELEVATIONS PROPOSED

DRAWING No.: 1815-104	REV. No.: P2
SCALE: 1:100 at A2	DATE: 09.02.2026

All designs copyright of Wakebridge Estates Limited (registered England and Wales 13305880 - enquiries@wakebridge.co.uk). All dimensions to be checked on-site and verified where discrepancies arise. Not to be reproduced or relied upon without express consent.