

Graphical Scale 1:100 0 1 2 3 4 5m

Drawn by : AJP Date : 23/07/2021 Scale : As indicated @ A1

Status	Preliminary	Presentation	Tender	Construction	Last Issue
Date :	23/07/21		04/10/23	27/02/25	
Approved by :	PF		PDS	PDS	

Revision		Date	Drawn	Approved
C01	Stage 4. Issued for Stage Approval.	27/02/25	PDS	PDS
C02	Drawing updated in-line with current proposlas. (S4) Issue.	02/12/25	PDS	PDS



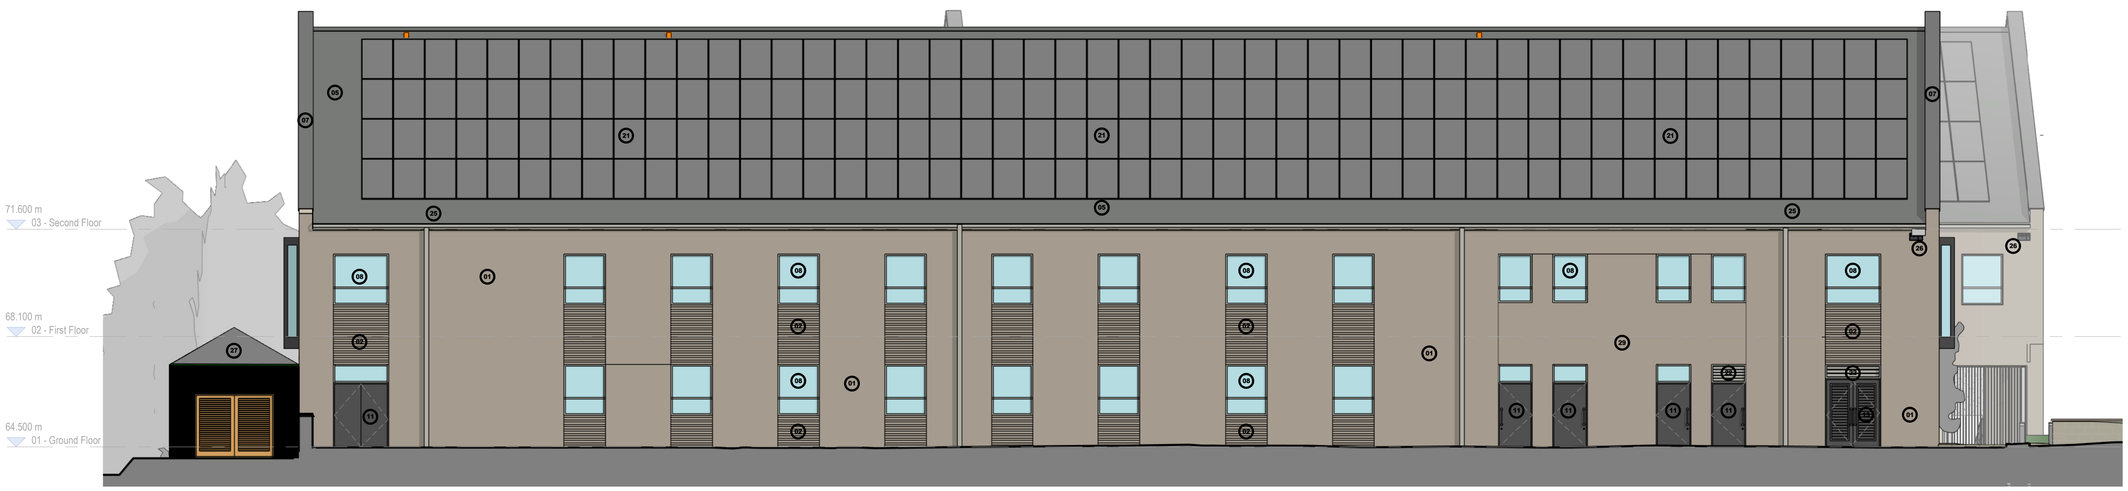

LEGEND

01	Clay Facing Brickwork
02	Recessed Facing Brickwork Panels with Alternate Recessed Brick Course Banding
03	Recessed Clay Facing Brickwork
04	Ashlar Smooth-faced Stone Wall
05	New Natural Slate Roof
06	Single ply roofing
07	Secret fix Aluminium capping to top of gable ends and parapets
08	PPC Aluminium Window System NB - Clear glass, unless marked otherwise
09	PPC Aluminium Curtain Wall System
10	PPC Aluminium Doorset Glazed/Solid Panels
11	PPC Steel Doorset
12	Door Barrier protection guard-hoops, PPC Steel
13	PPC Steel Louvred Doorset
14	Recessed Ashlar Smooth-faced Stone Wall
15	Opaque glazed 'Look a Like' Panels
16	Fritted glass / privacy film to glass (Locations TBC)
17	Louvred Screens / Gates
18	PPC Vertical railing balustrade with handrail
19	Roof Access Walkway - PPC Metal (Colour TBC)
20	Bespoke Vertical Bar Gates
21	Integrated Photovoltaic Panels - flush with roof finish
22	PPC Metal Louvre Panel
23	Projecting Window
24	Reclaimed Textured-faced Stone Wall
25	PPC Aluminium Gutter and Rainwater Pipes
26	Faunal Species Boxes NB - Refer to Ecologist report for details
27	Substation
28	Permeable Hardstanding/Paving
29	Recessed Facing Brickwork Panel

RCA.
Race Cottam Associates.
Sheffield Studio | 1 East Parade | Sheffield | S1 2ET
0114 273 7050
Architects racecottam.com

Client:
Henry Brothers

Project :
Belper Integrated Health Hub

RCA Project Ref:
3542-02

Drawing Title :
Proposed GA Elevations Sheet 1

Drawing Number:

Project Code	Originator	Volume	Level	File Type	Role	Number
A5057	RCA	V1	ZZ	DR	A	0254

Status:	Suitability Description:	Revision Description:	Revision:
S4	STAGE APPROVAL	CONSTRUCTION	C02

© This drawing is the copyright of Race Cottam Associates Ltd. Do not scale from this drawing.