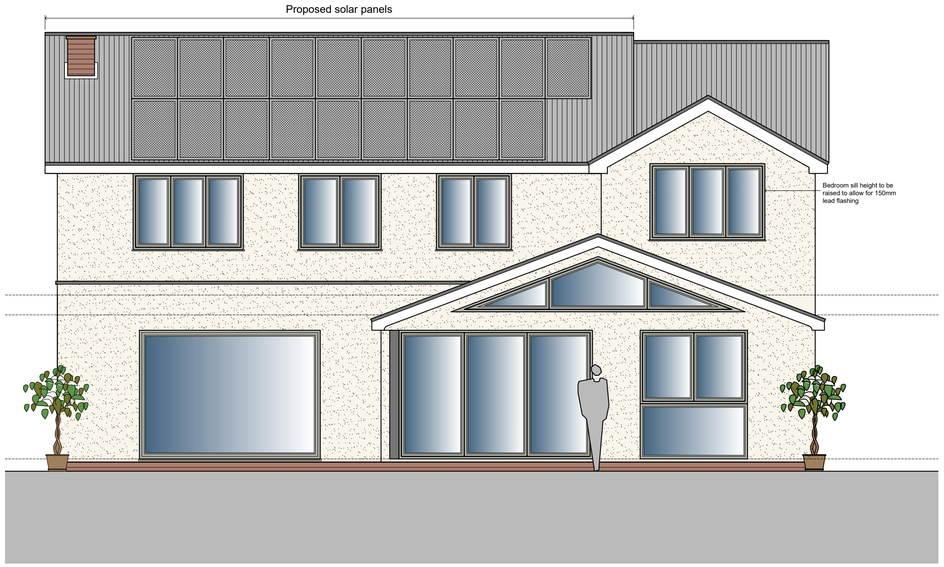

REAR ELEVATION AS PROPOSED 1:50



SIDE ELEVATION AS PROPOSED 1:50



FRONT ELEVATION AS PROPOSED 1:50

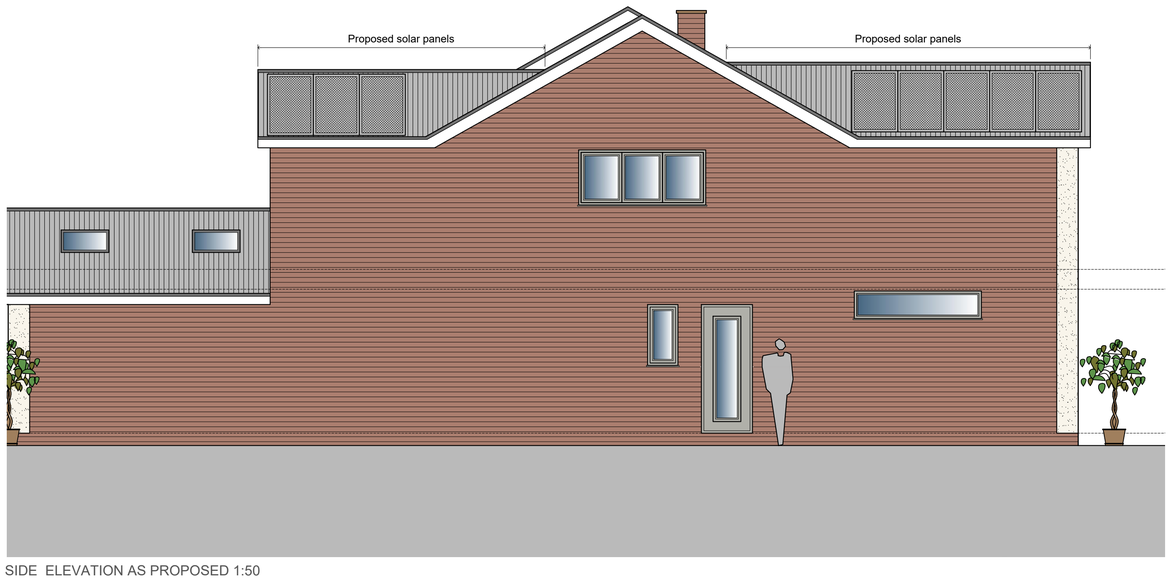

SIDE ELEVATION AS PROPOSED 1:50

Copyright retained in accordance with the copyright, design, and patents act 1988.

DO NOT SCALE OFF DRAWINGS
Dimensions to be checked on site.

CDM Regulations 2015

Denotes a significant hazard or difficult management procedure. Please refer to drawing notes for potential hazards. Main contractor to plan for mitigation measures in response to hazards.

CDM Regulations require that **all** projects are to:

- **Have workers to be competent and are suitably skilled for the work they carry out;**
- **Contractors to provide appropriate supervision, instruction and information to all on site workers to provide a safe working environment;**
- **Have a written construction phase plan.**

Worcester Lloyd are appointed as `Designer` only, unless a written appointment has been completed for the formal appointment as `Principal Designer`

Rev	Note	Date
J	Amended to PO comments	24.03.26
I	Amended to clients comments	27.02.26
H	Amended to clients comments	20.02.26
G	Amended to clients comments	16.02.26
E	Amended to clients comments	14.01.26
D	Amended to clients comments	20.08.25
C	Amended to clients comments	08.08.25
B	Amended to clients comments	05.08.25
A	Amended to clients comments	31.07.25

WORCESTER LLOYD
ARCHITECTS & ENGINEERS
Derby Office: 01332 498 770
Hitchin Office: 01462 226 308
www.worcesterlloyd.co.uk
RIBA Chartered Practice

Project **25 Melbourne Close, Duffield**

Drawing Title **Elevations as Proposed**

Scale 1:50 | Sheet A1 | Drawn By GN | Checked By MW

Date	Job No.	Drawing No.	Revision
Jun '25	082 2025 004		J

Planning application