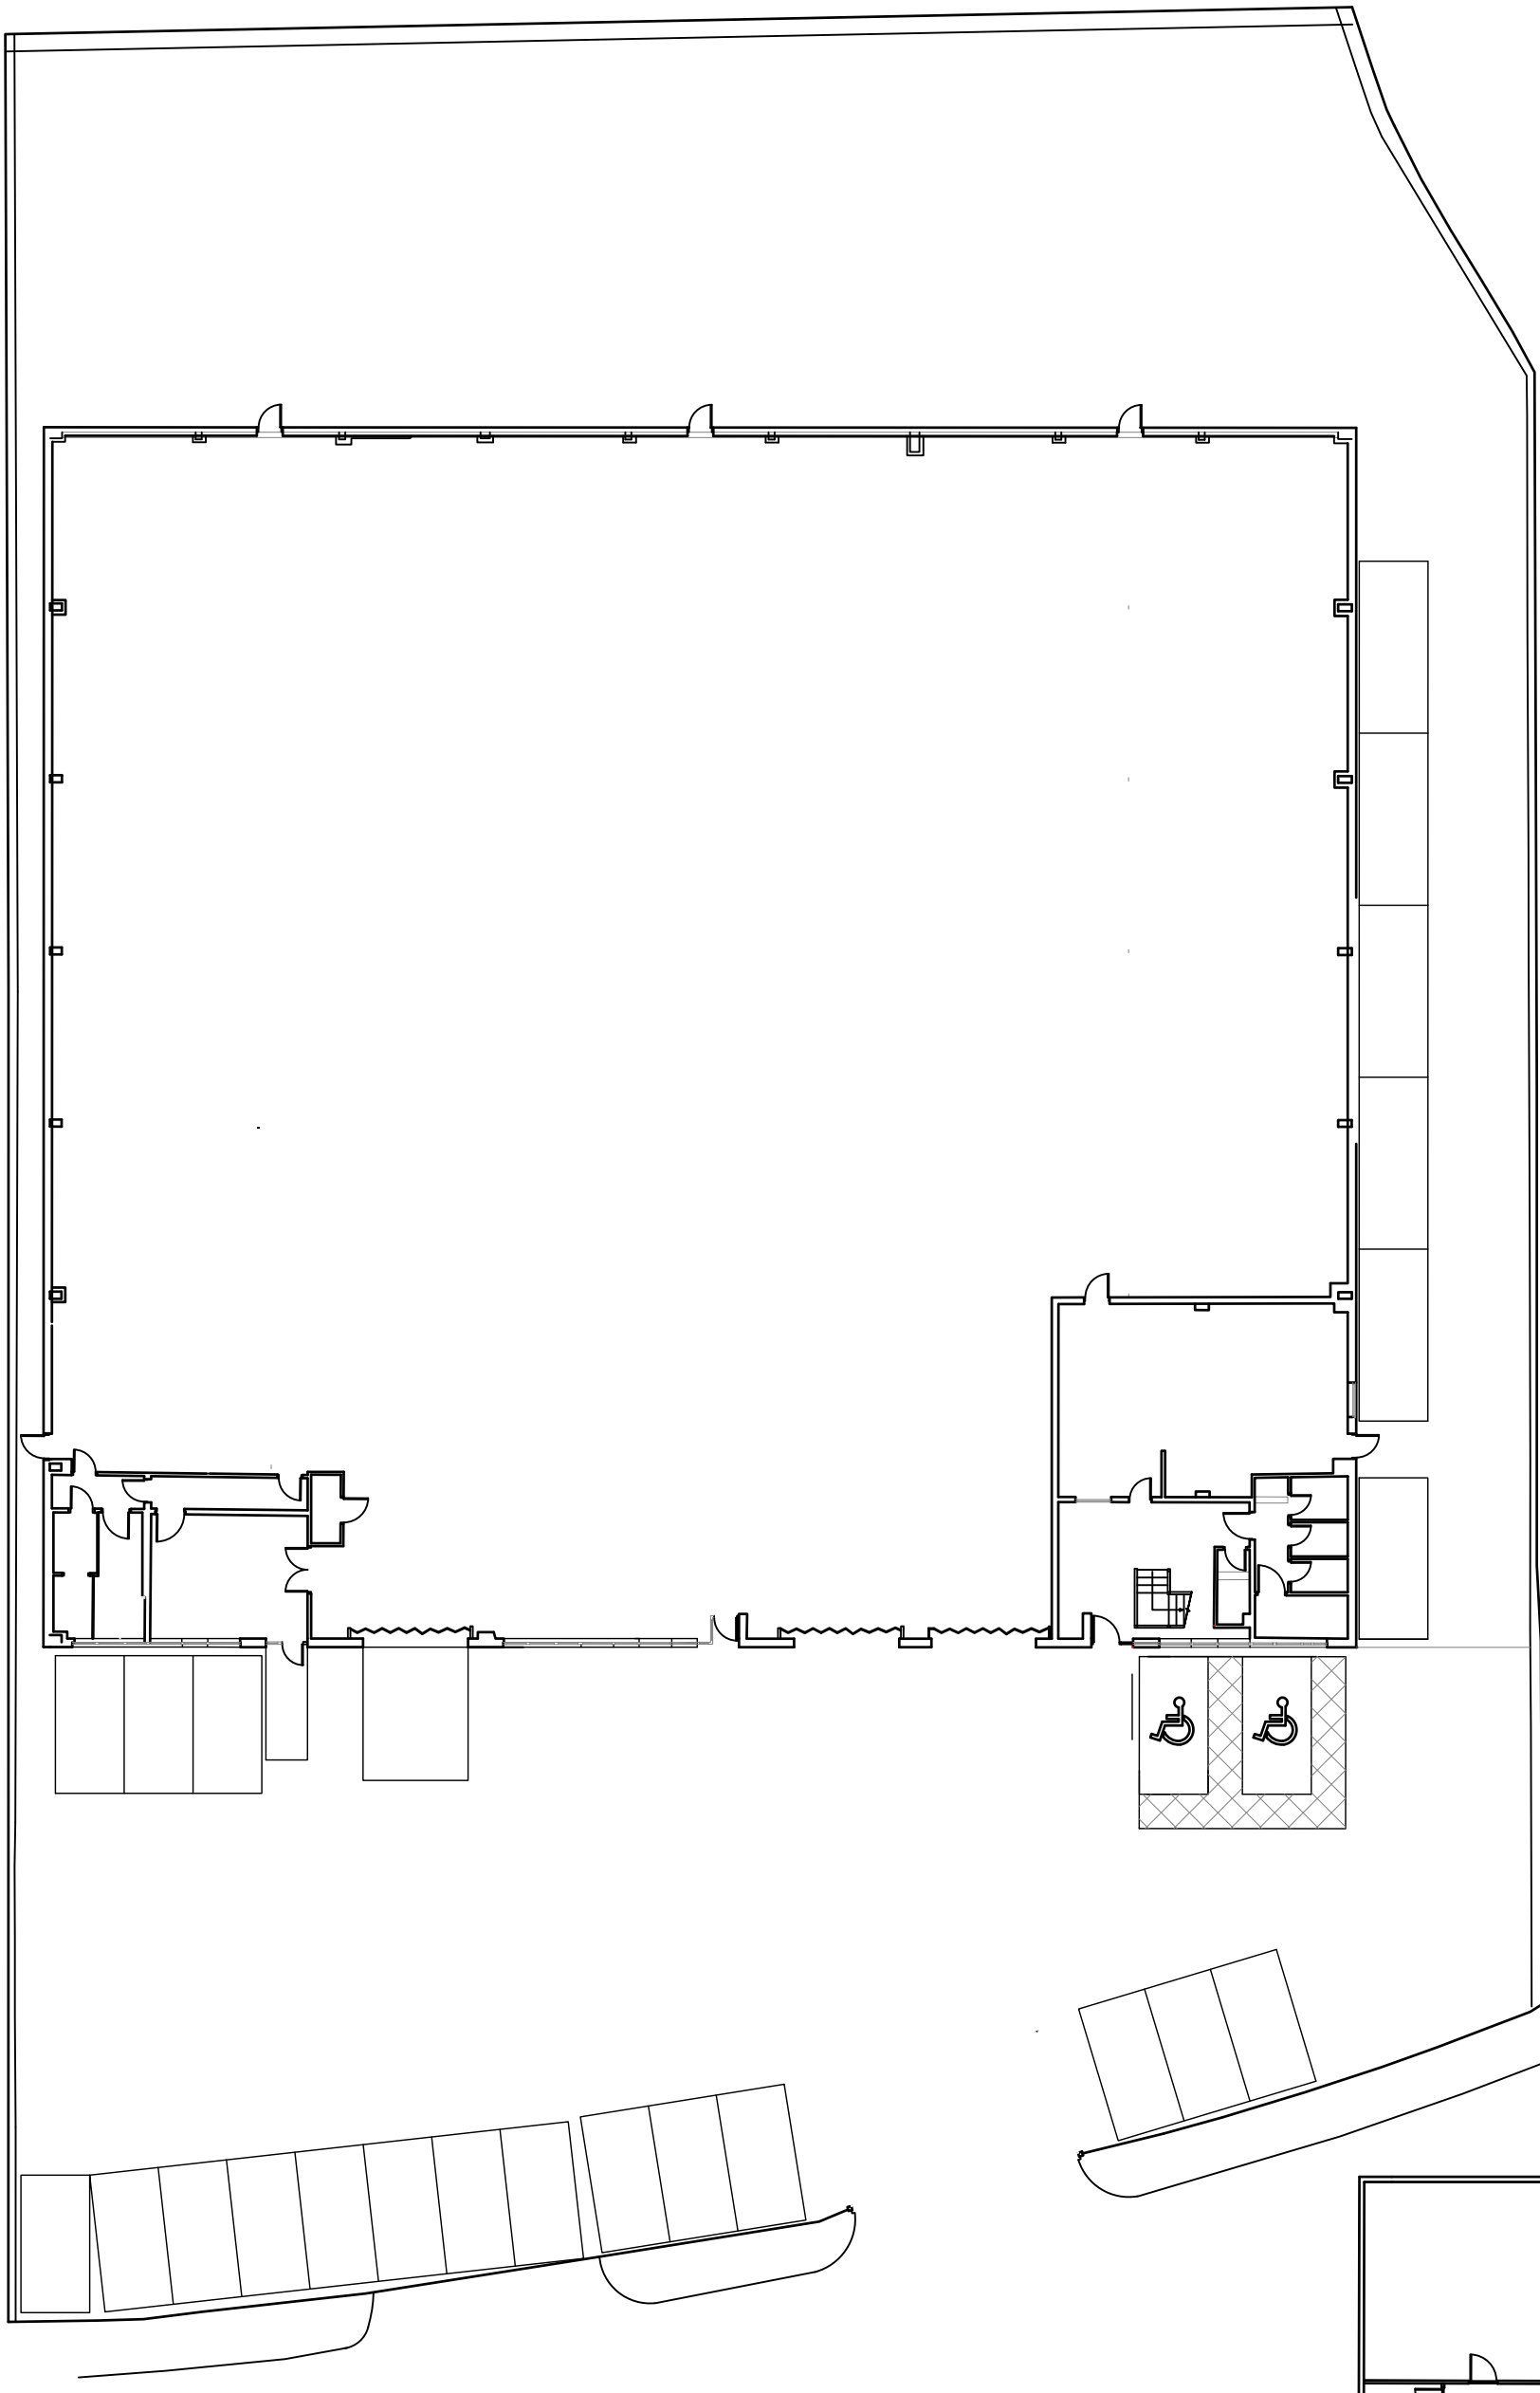

Existing Ground Floor Plan Scale 1:250

Scale 1:250

0 5 10 25

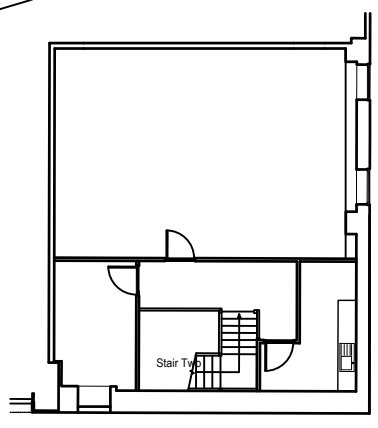

Existing First Floor Plan Scale 1:250

NOTES
All critical measurements should be checked on site prior to design work being undertaken.

No liability will be taken for this plan if passed on to 3rd parties.

Any colouring, shading or wording detailed on the plan are not the responsibility of Survey Hub.

PROJECT

Unit 3
Alfreton Trading Estate
Wimsey Way
Somercotes
Alfreton

CLIENT
Equip Outdoor Technologies UK Ltd

SCALE
1:250

PAPER SIZE
A3

DRAWN
CM

CHECKED
MG

Drawing No.
SH12899

DATE
23/03/2026

Survey Hub
Property, Land & Compliance
mail@surveyhub.co.uk 0115 7141123