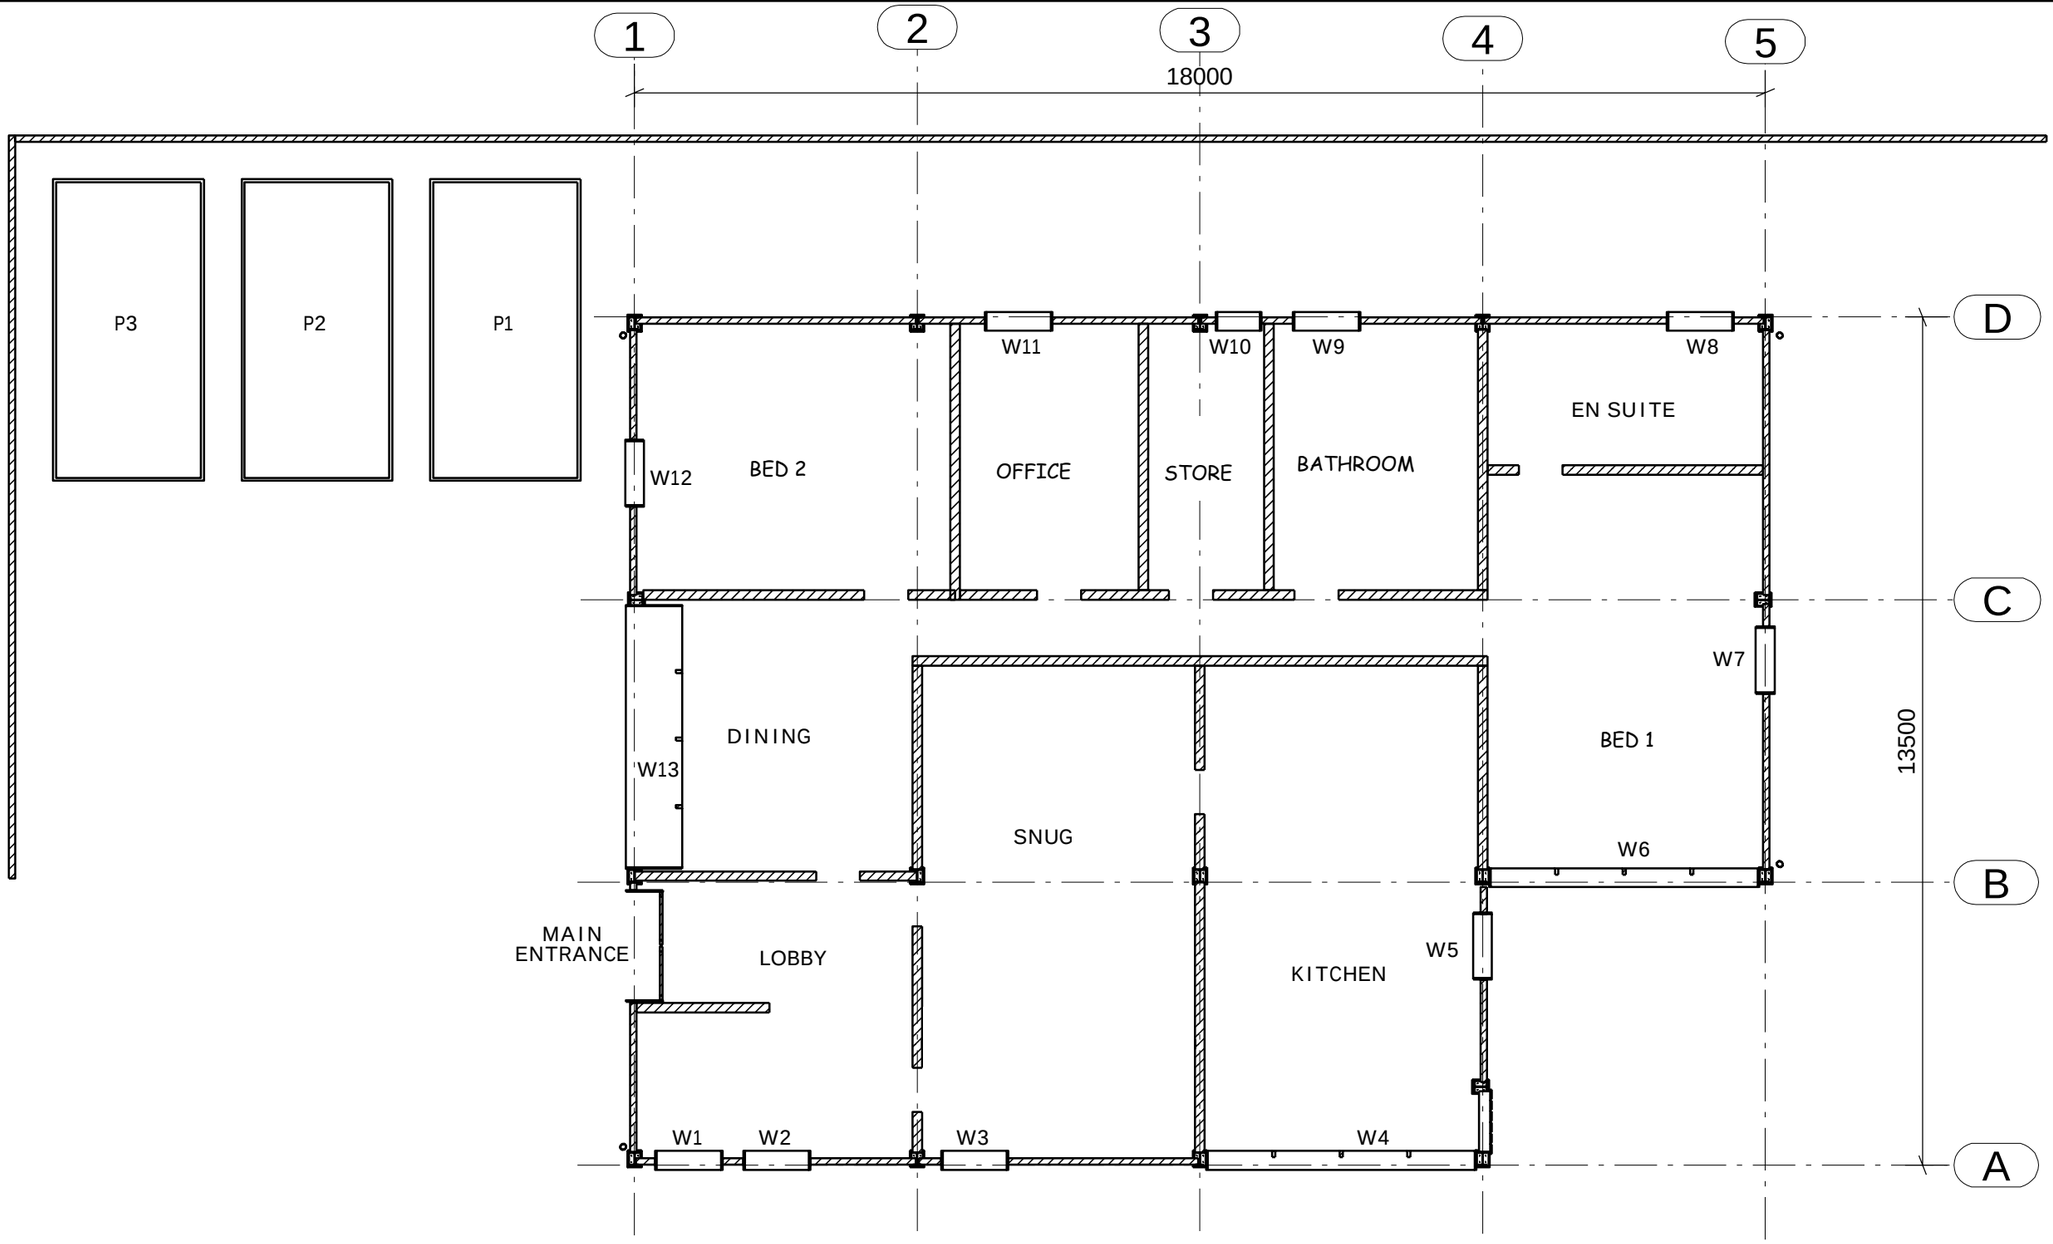


GROSS INTERNAL FLOOR AREA = 210 SQUARE METRES

## PROPOSED FLOOR PLAN

(SCALE 1 : 100)

1:100

2m 0 2m 4m 6m 8m 10m

North

RAKESTONES BARN
KIRK IRETON
ASHBOURNE DE6 3JU

PROPOSED CONVERSION

DRAWING TITLE : FLOOR PLAN
DRAWING NUMBER : AEA-029

DATE : DECEMBER 2025

Tekla Structures