
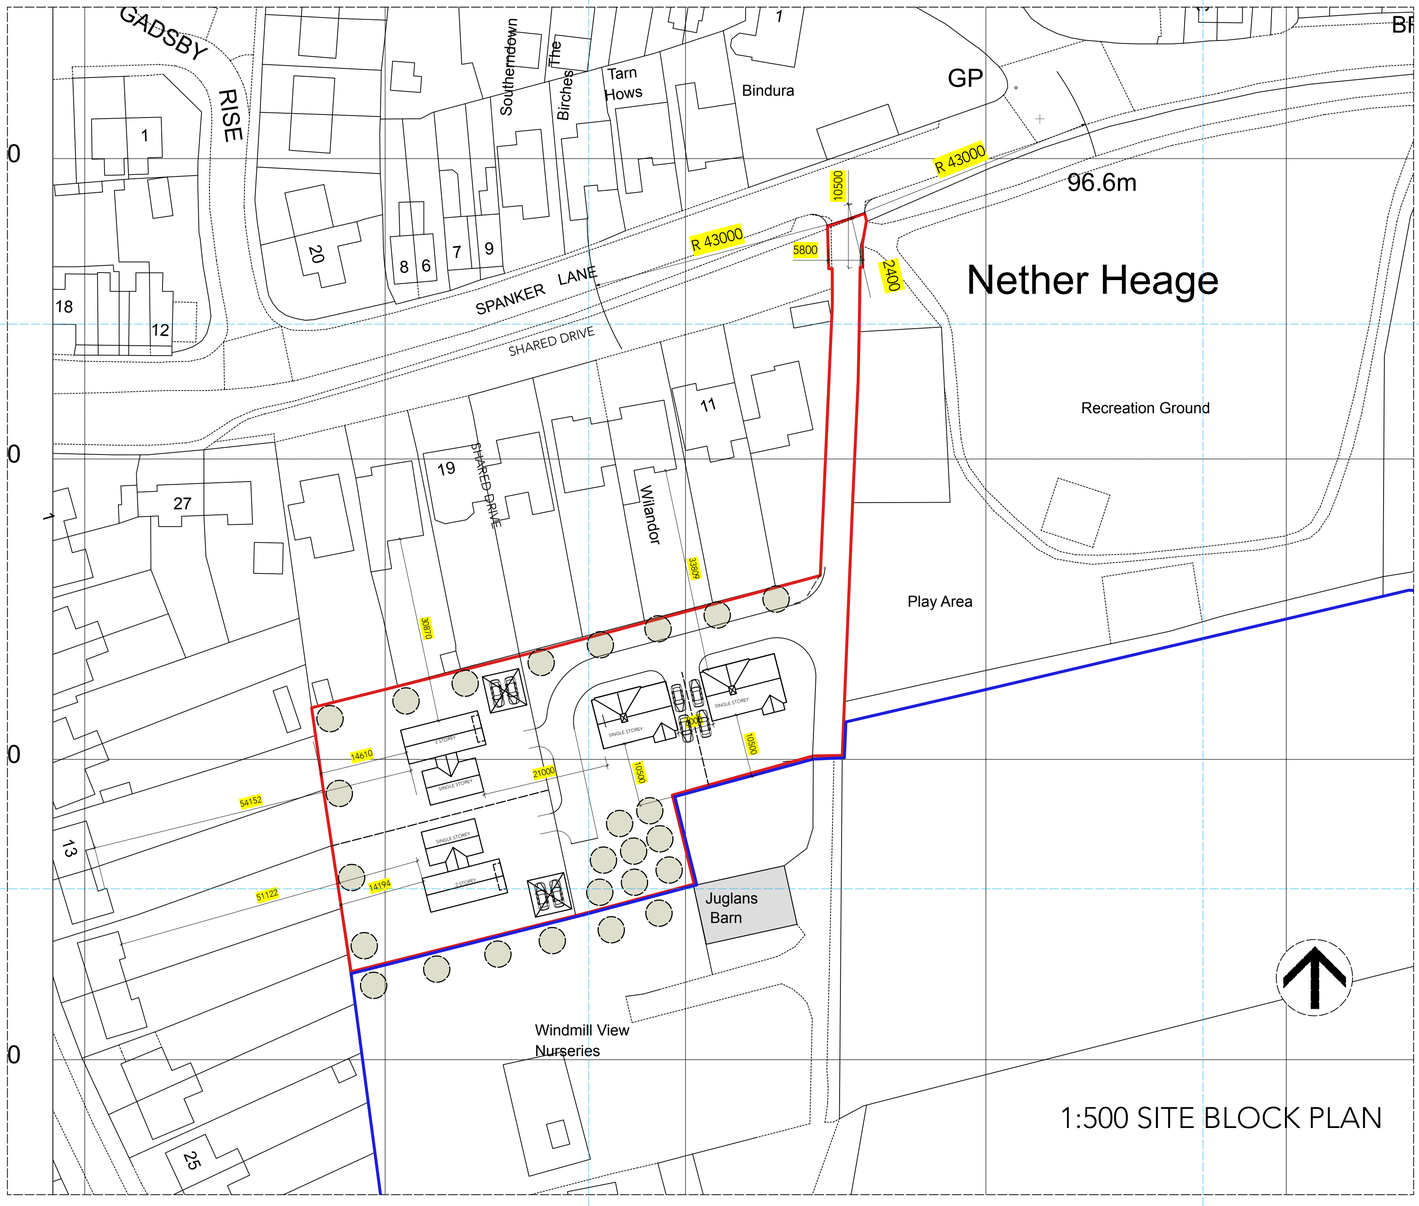



1:500 SITE BLOCK PLAN

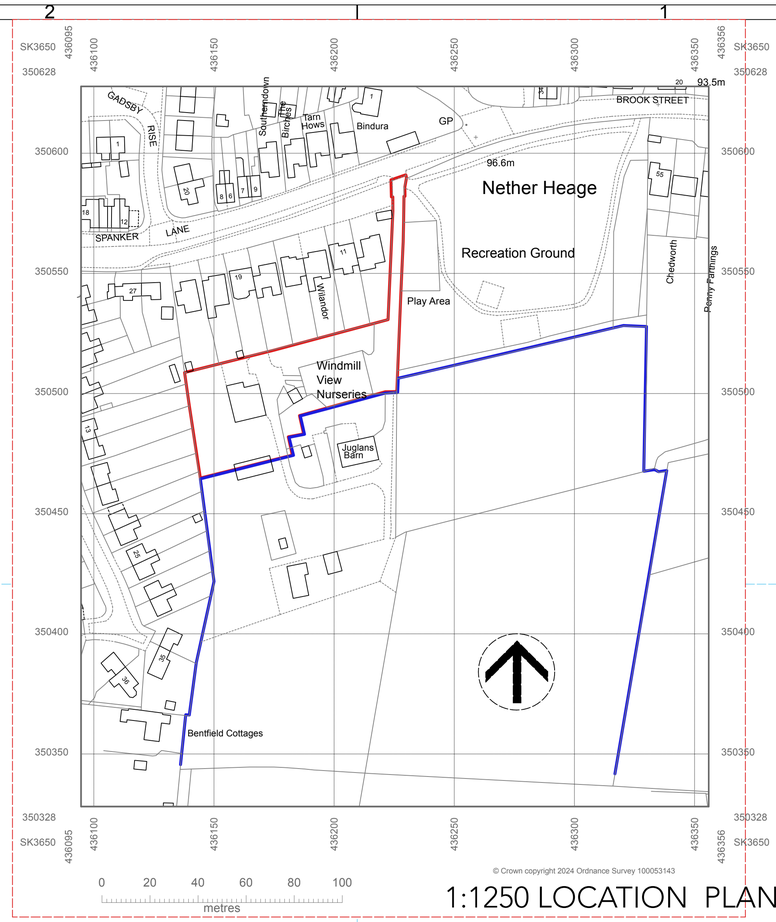


© Crown copyright 2024 Ordnance Survey 100053143

1:1250 LOCATION PLAN

Feasibility Ideas only

This drawing is not to be used for setting out all dimensions are to be checked by the contractor prior to commencing work and any descrepencies advised to the design team.
Do Not Scale.

**Copyright exists on this drawing and the interlectual content**

| Rev: | Date: | Description: |
|---|---|---|
| A | 20/3/26 | RED LINE AMENDED |
| A | 16/11/25 | IDEAS LAYOUT ADDED |

NSW
Naylor Sale & Widdows LLP
Architectural Design Consultants
THE OLD LIBRARY, RISLEY LANE, BREASTON, DERBY DE72 3AU
Telephone: +44(0)7973 339750 Email: reception.nsw@gmail.com

Project:
Redevelopment, Windmill View Nurseries, Spanker Lane, Nether Heage

Drawing:
Sketch scheme to support outline application

| Scale: | Drawing No. | |
|---|---|---|
| as noted | 3674-03 | B |
| Date: 15/2/2026 | | |