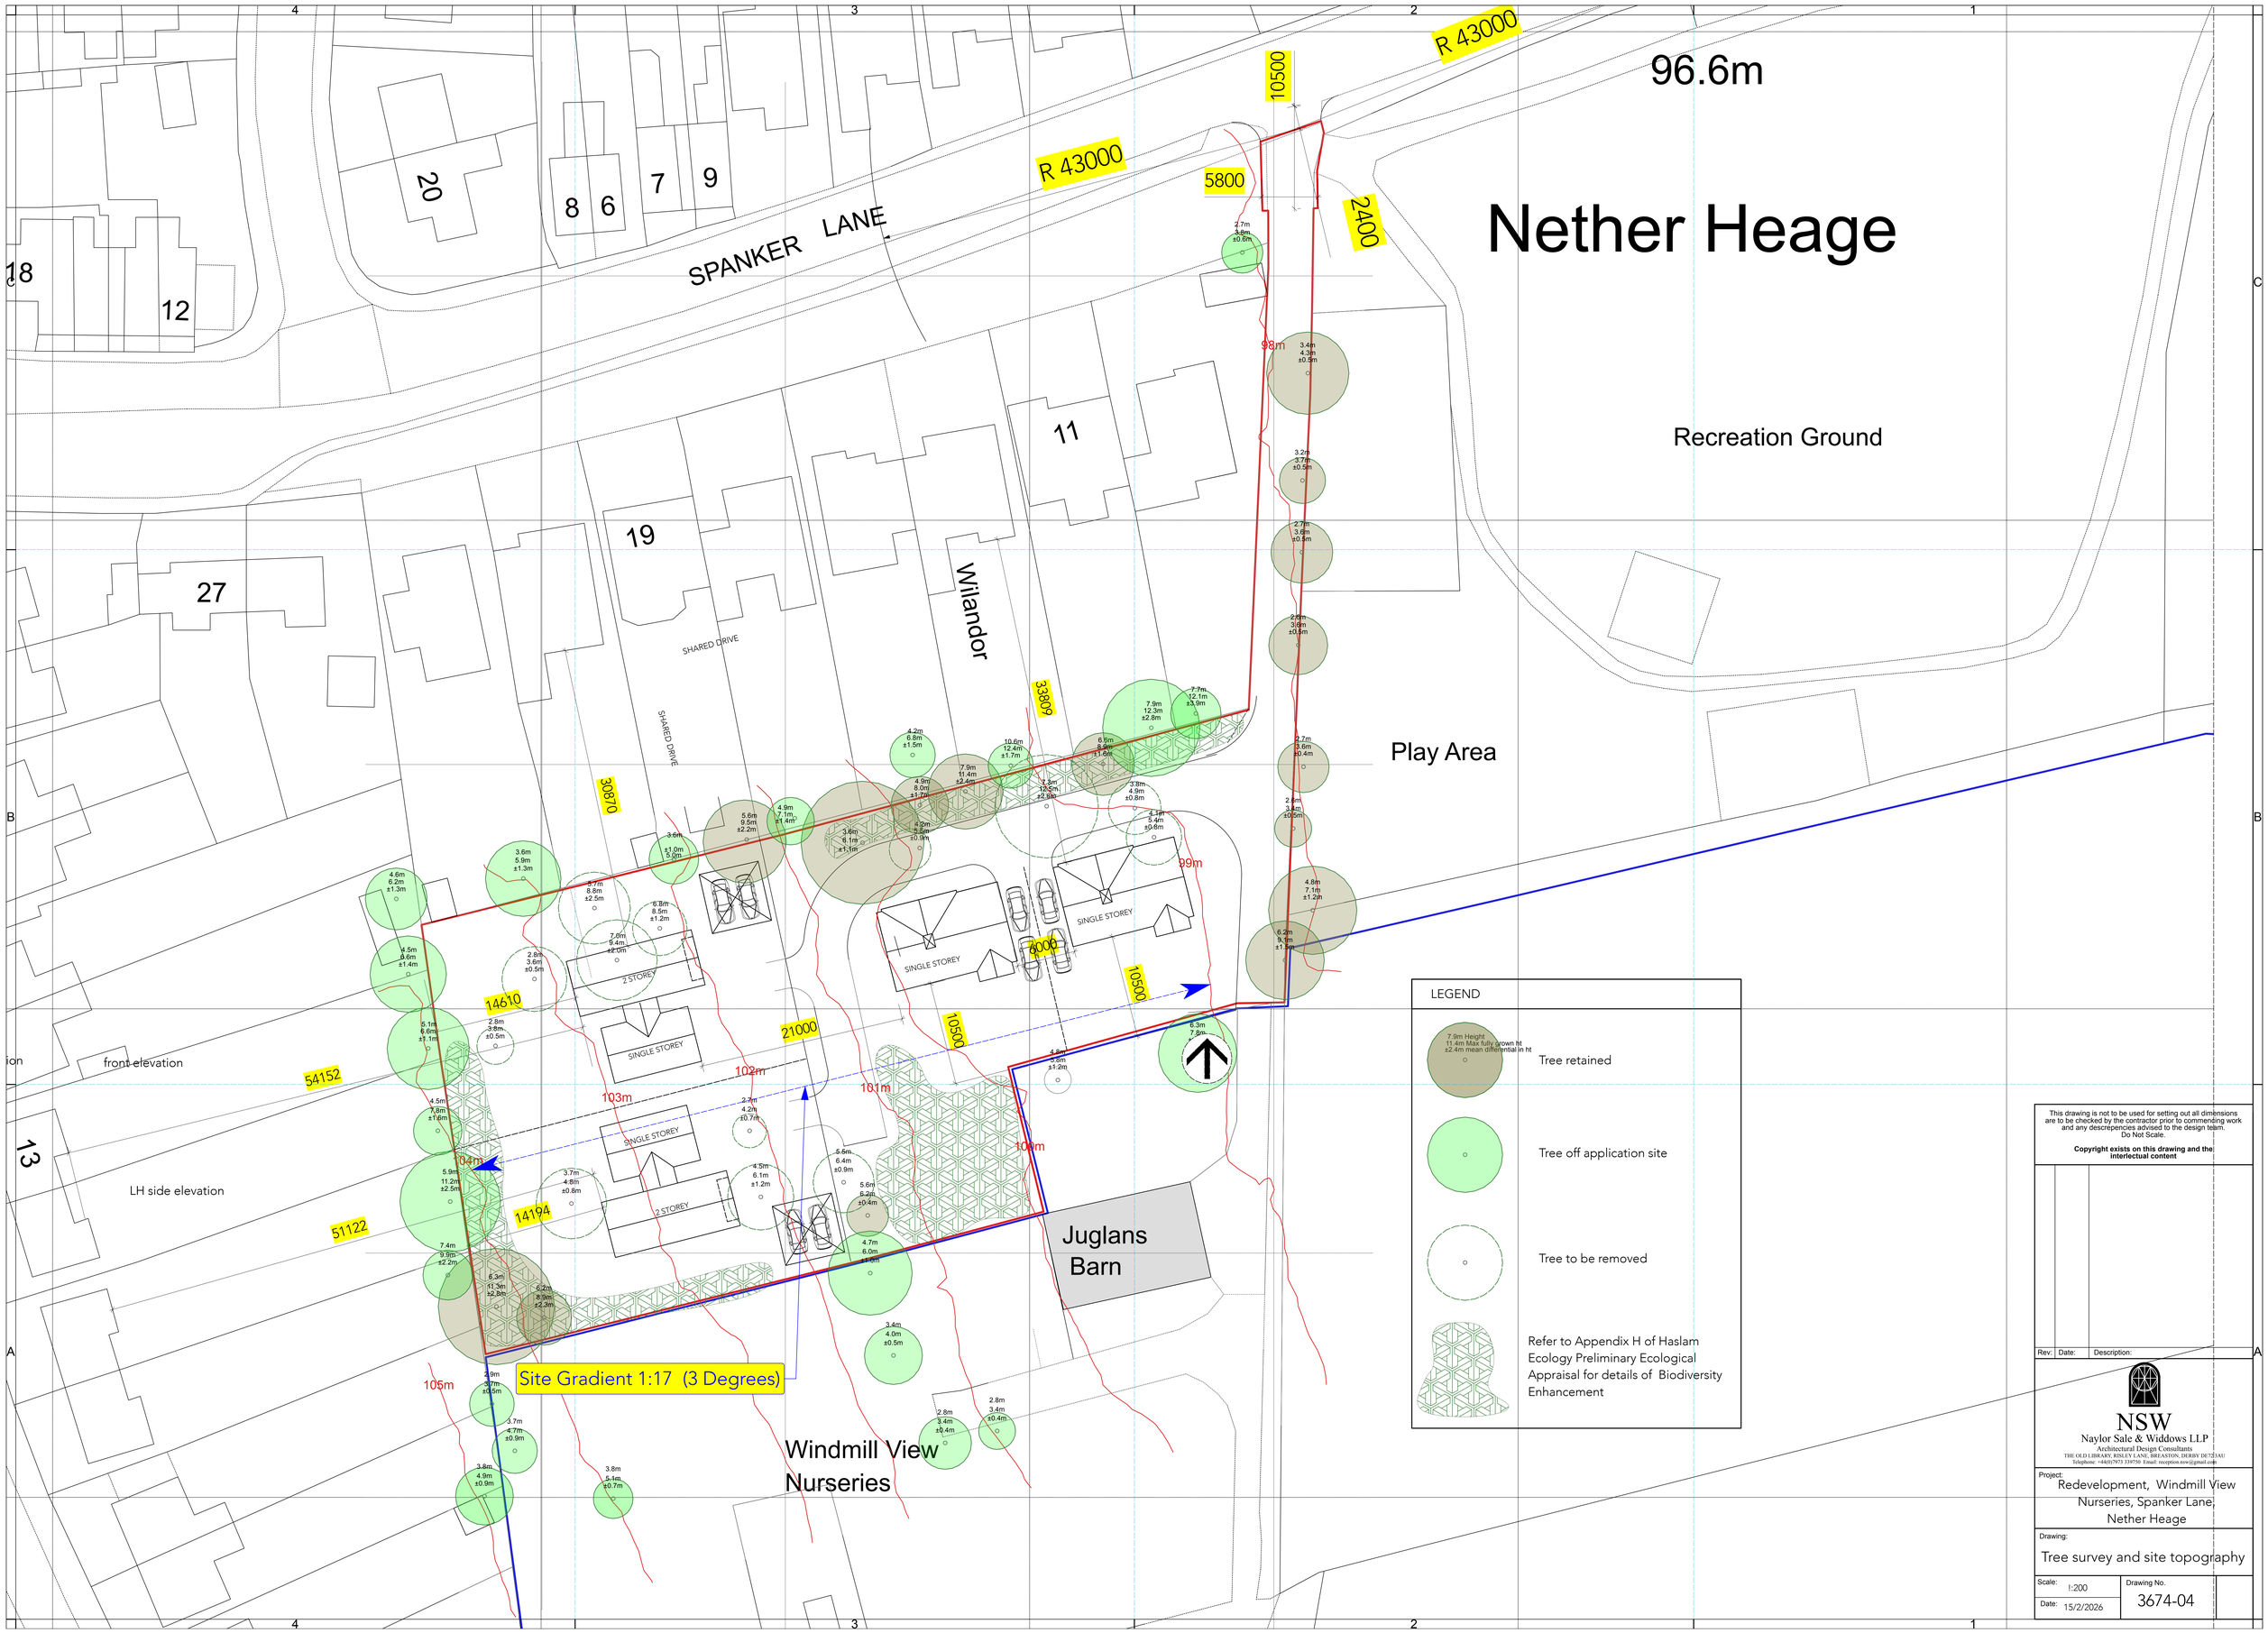


This drawing is not to be used for setting out all dimensions are to be checked by the contractor prior to commencing work and any descrepencies advised to the design team. Do Not Scale.

**Copyright exists on this drawing and the interlectual content**

| Rev: | Date: | Description: |
|---|---|---|

NSW
Naylor Sale & Widdows LLP
Architectural Design Consultants
THE OLD LIBRARY, RISLEY LANE, BREASTON, DERBY DE723AU
Telephone: +44(0)7973 339750 Email: reception.nsw@gmail.com

Project: Redevelopment, Windmill View Nurseries, Spanker Lane, Nether Heage

Drawing: Tree survey and site topography

Scale: 1:200

Date: 15/2/2026

Drawing No. 3674-04