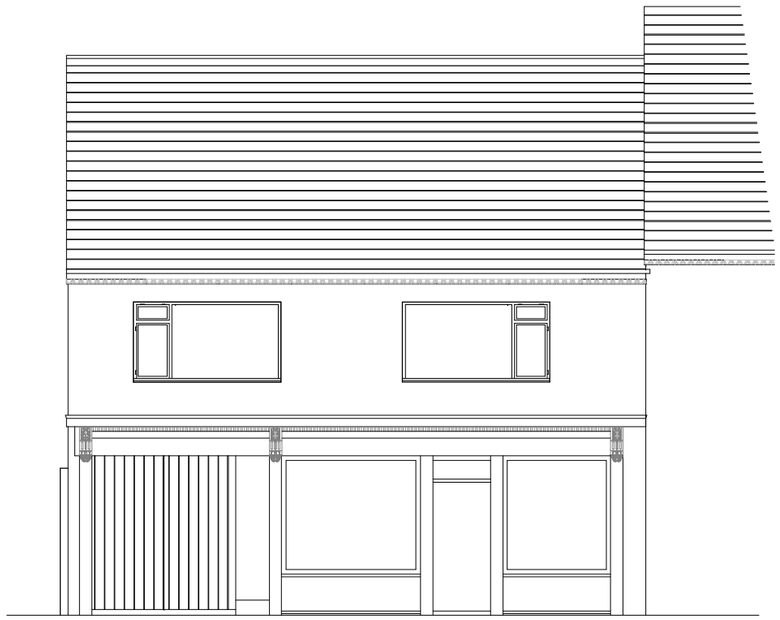

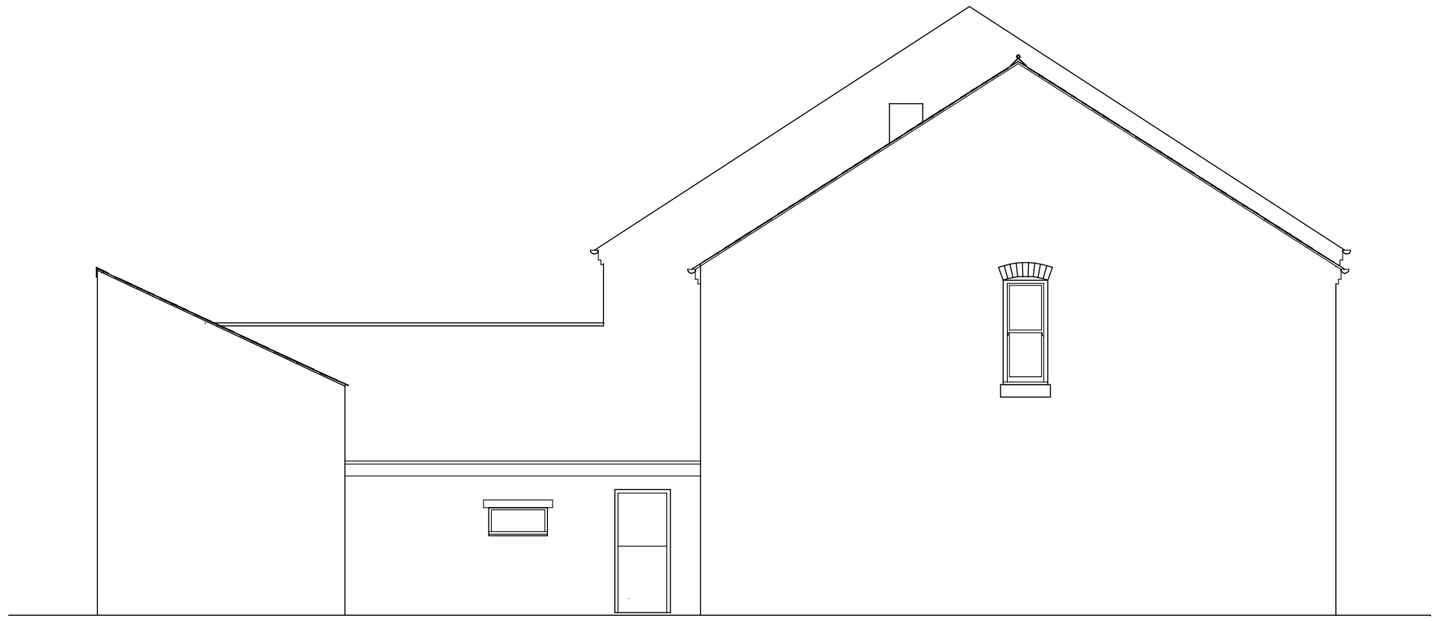

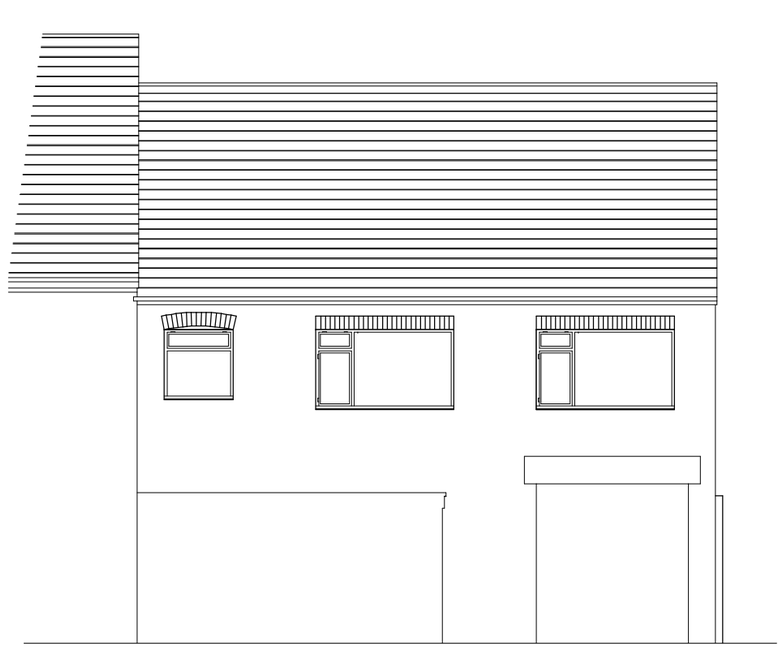

Existing Rear Elevation

0 1 2 3 4 5 6 7 8 9 10m

Scale: 1:100

	Drawing Title: Existing Elevations	Proposed Work: Erection of Disabled Toilet	Site Address: Lawley Micropubs Ltd, 3 Ray Street, Heanor, DE75 7GE
Drawing No: 1053 -RS-06-15-02-2026	Drawn: CN		
	Scale: 1:100 @ ISO A3	Date: 15/02/2026	

CS Building Design
csbdesign@talktalk.net
07947786143