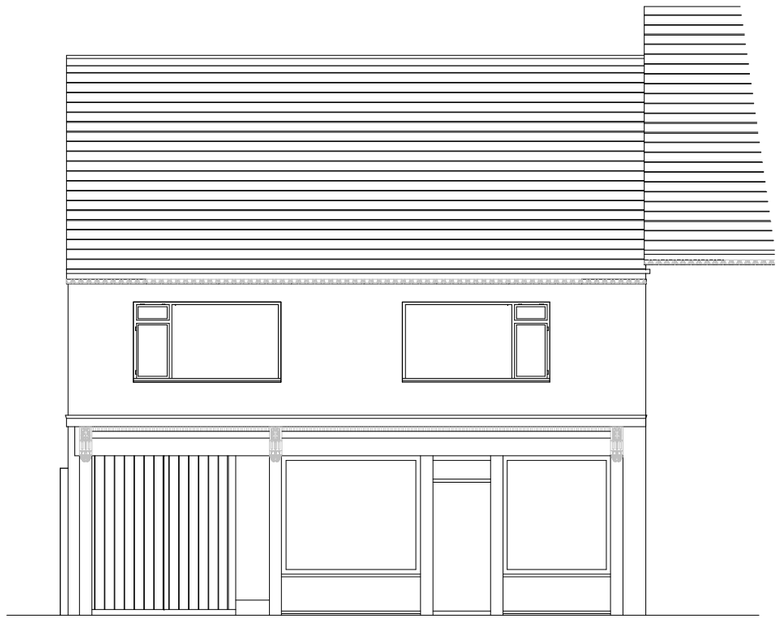

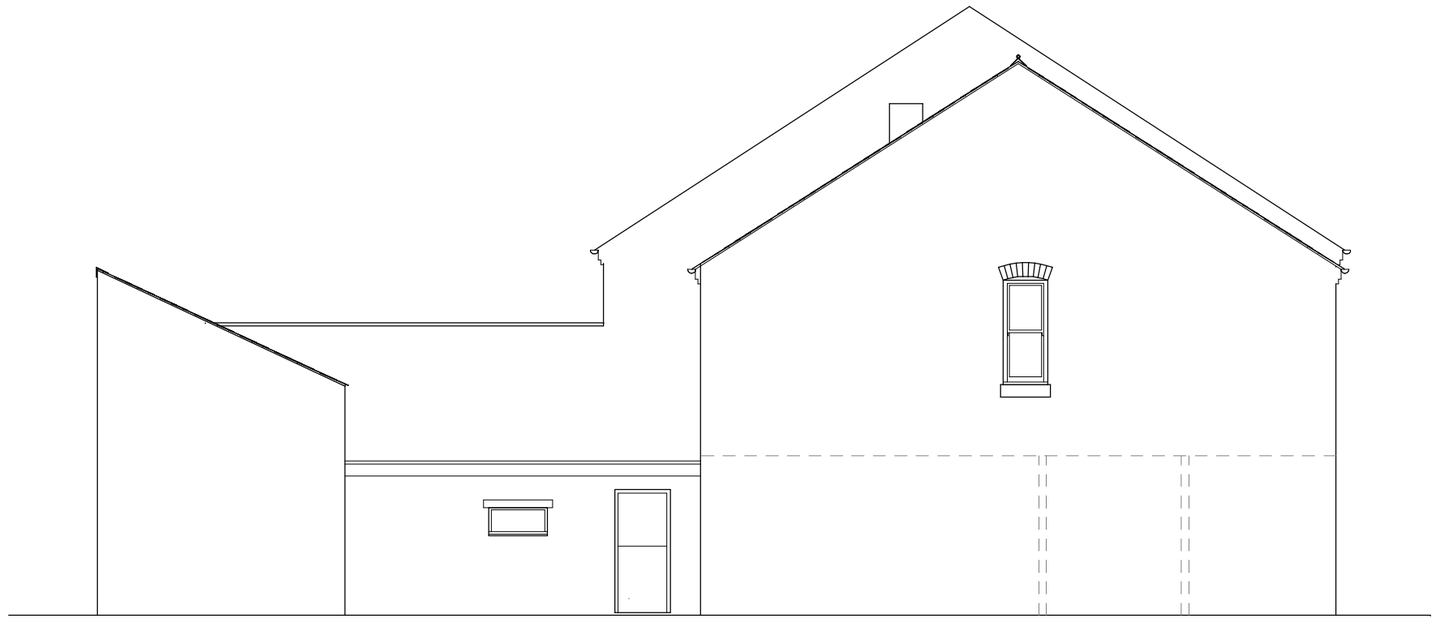



Proposed Rear Elevation

0 1 2 3 4 5 6 7 8 9 10m

Scale: 1:100

	Drawing Title Proposed Elevations	Proposed Work: Erection of Disabled Toilet	Site Address: Lawley Micropubs Ltd 3 Ray Streèt Heanor DE75 7GE
Drawing No: 1053 -RS-07-15-02-2026	CN Drawn: 1:100 @ ISO A3 Scale:	15/02/2026 Date:	

CS Building Design
csbdesign@talktalk.net
07947786143