

EXISTING GROUND FLOOR PLAN



EXISTING REAR ELEVATION

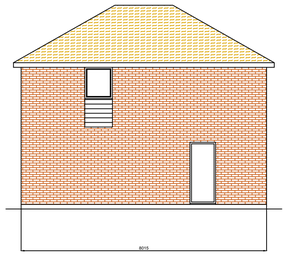

EXISTING SIDE ELEVATION (NORTH WEST)

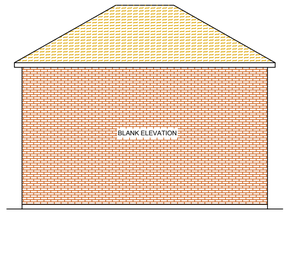

EXISTING SIDE ELEVATION (SOUTH EAST)



EXISTING FIRST FLOOR PLAN

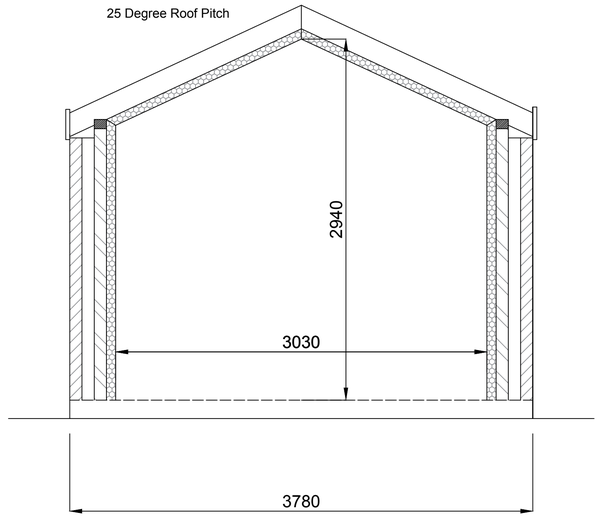

SECTIONAL ELEVATION

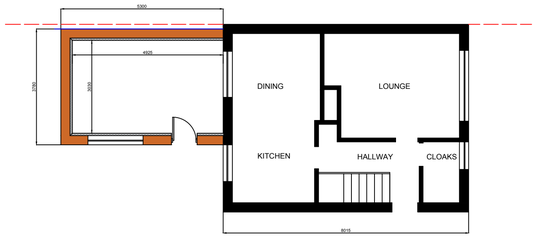

PROPOSED GROUND FLOOR PLAN

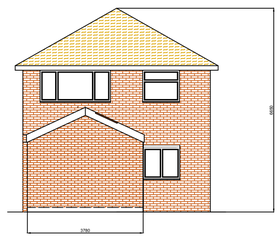

PROPOSED REAR ELEVATION



PROPOSED SIDE ELEVATION (NORTH WEST)

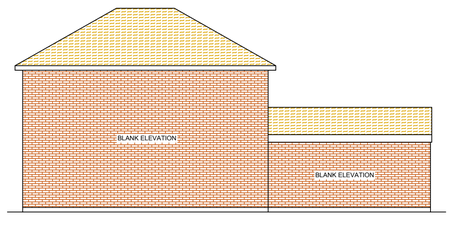

PROPOSED SIDE ELEVATION (SOUTH EAST)

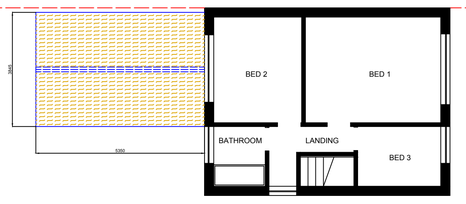

PROPOSED FIRST FLOOR PLAN

REVISIONS

No	Date	Description

Scale 1:100 & 1:25 on A1 Template

Project Title

PROPOSED GROUND FLOOR REAR EXTENSION AT 26 OAKHURST CLOSE
BELPER
DE56 2TR

Client

MR & MRS M RUSSELL

Drawing Title

PLANNING APPLICATION

Drawing Number	Date	Revision
SPL MZR 01	MAR 2026	