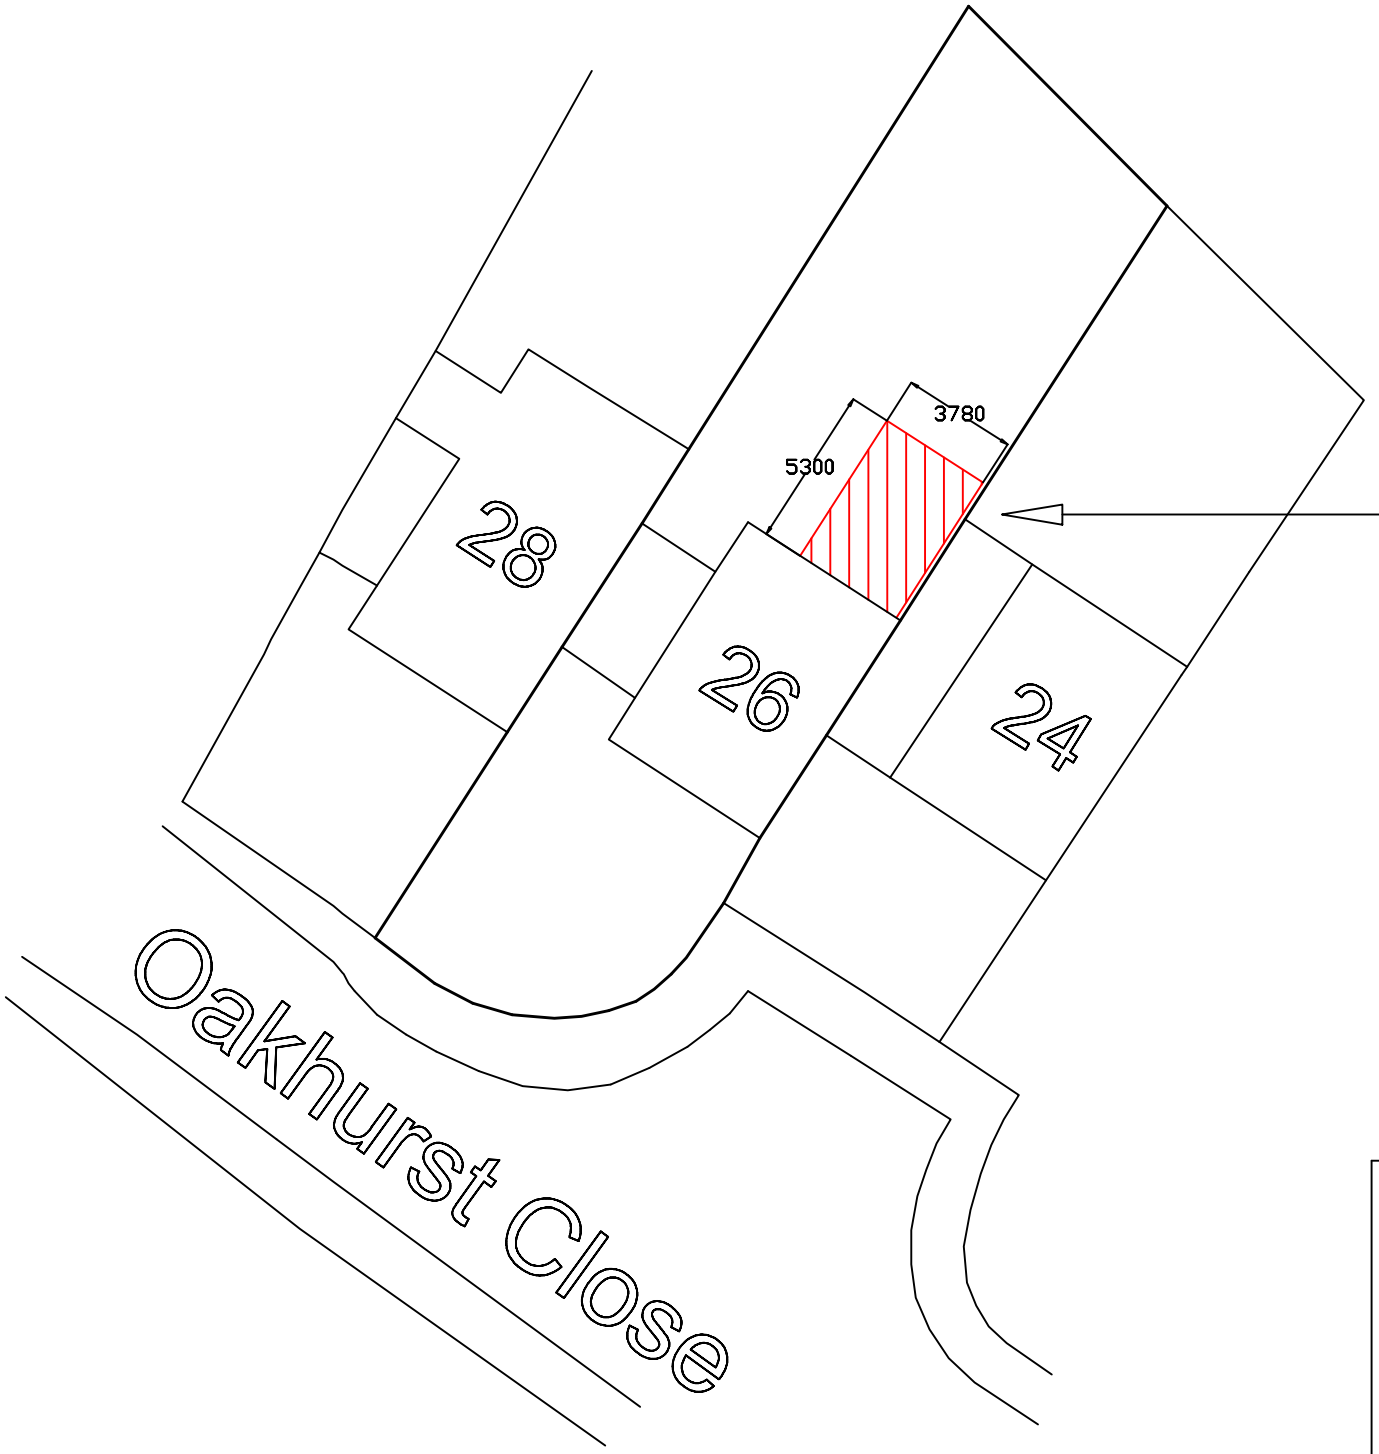

Planned extension shown hatched red

Plot area = circa 315 square metres

Total build area = circa 85 square metres

Title

BLOCK PLAN SCALE 1:250
26 OAKHURST CLOSE
BELPER DE56 2TR

Date	Drawing Number	Revision
MAR 2026	SPL MZR 03	