Copyright retained in accordance with the copyright, design, and patents act 1988.

DO NOT SCALE OFF DRAWINGS
Dimensions to be checked on site.

CDM Regulations 2015

Principal contractor to plan for mitigation measures in response to hazards.
CDM Regulations require that **all** projects are to:

- **Have workers to be competent and are suitably skilled for the work they carry out;**
- **Contractors to provide appropriate supervision, instruction and information to all on site workers to provide a safe working environment;**
- **Have a written construction phase plan.**

Worcester Lloyd are appointed as `Designer` only, unless a written appointment has been completed for the formal appointment as `Principal Designer`. If Worcester Lloyd has been appointed as **`Principal Designer`** then refer to `Pre-construction information pack` for design health and safety information for this project.

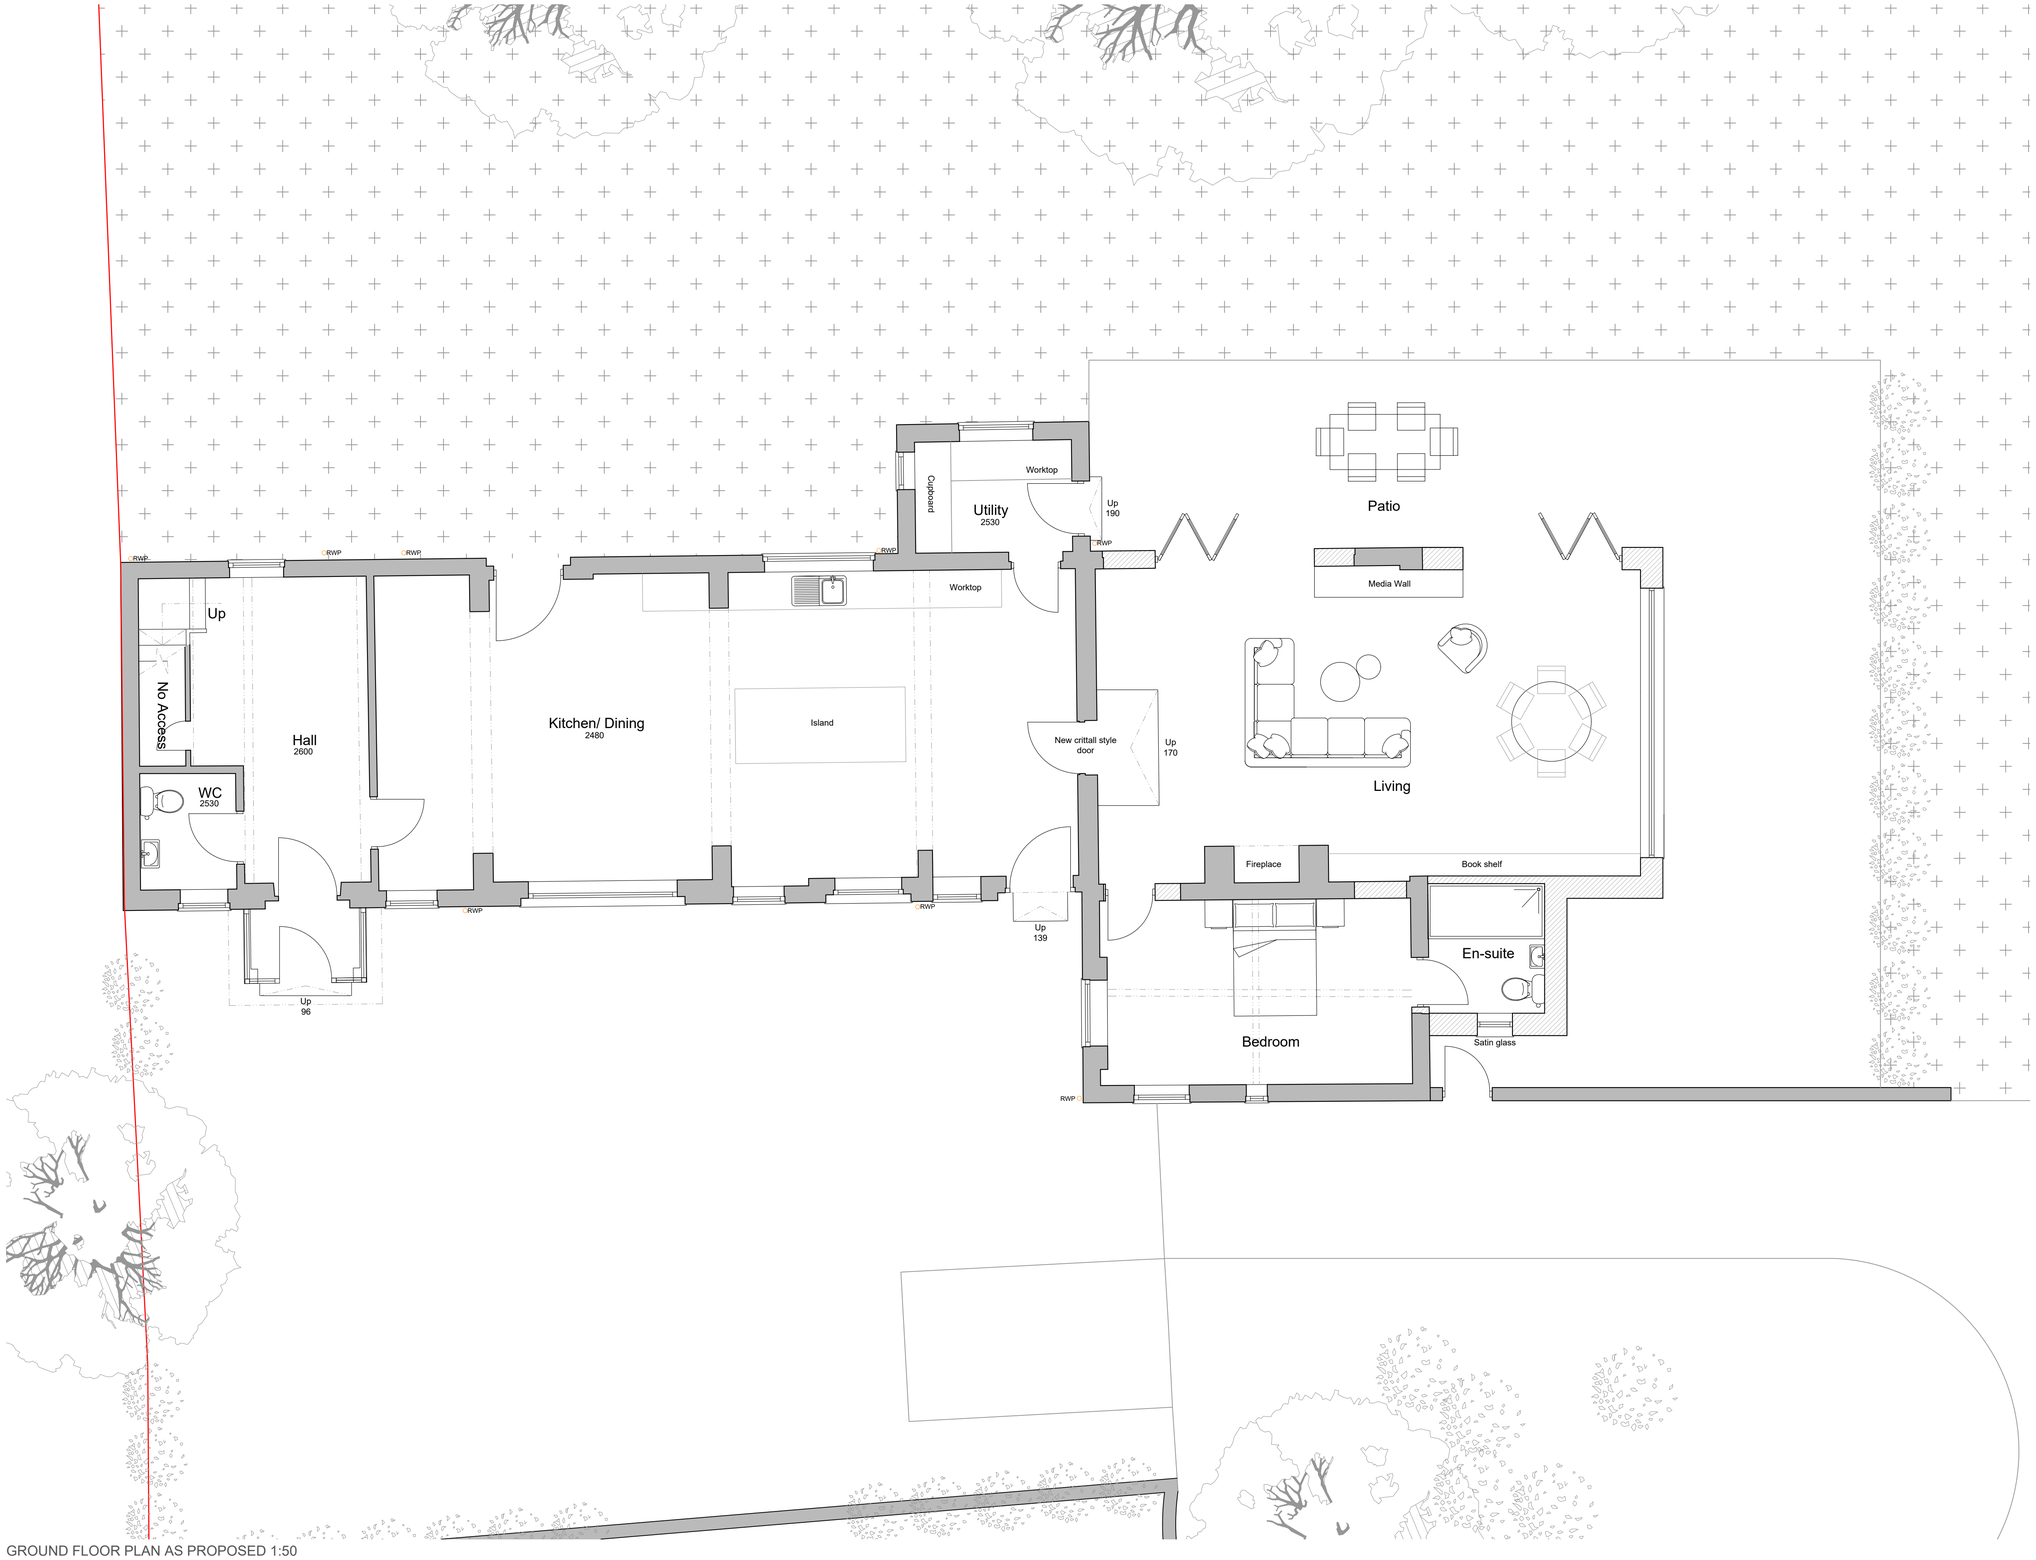

GROUND FLOOR PLAN AS PROPOSED 1:50

Planning application

1:50
1m 0 1m 2m 3m 4m 5m

Rev	Note	Date
A	Amended to client comments	25.03.26

WORCESTER LLOYD
ARCHITECTS & ENGINEERS
Derby Office: 01332 498 770
Hitchin Office: 01462 226 308
www.worcesterlloyd.co.uk
RIBA Chartered Practice

Project **The Coach House, Kirk Langley**
Drawing Title **Floor Plans as proposed**
Scale 1:50
Sheet A1 | Drawn By EC | Checked By GN

Date	Job No.	Drawing No.	Revision
Mar 26	002 2026	003	A