Large Drawings

Client

Job GRAND FLOOR

1 X Sliding Sash - L,ROOM

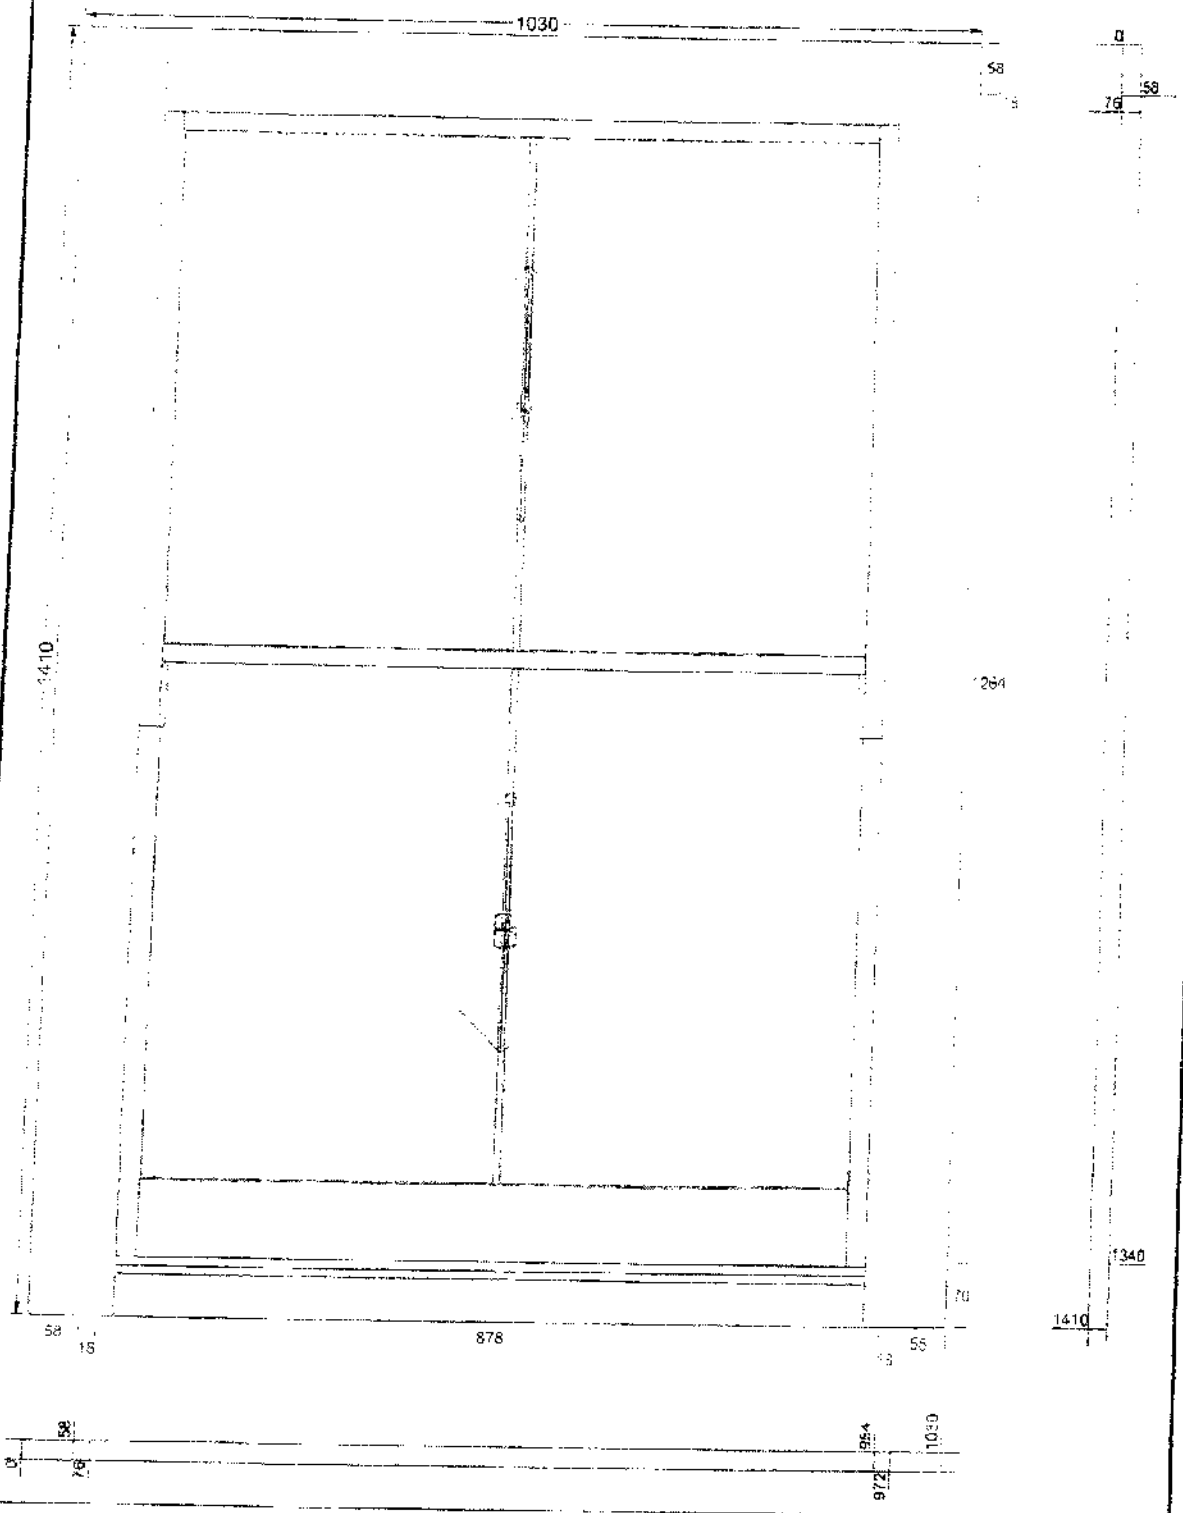

JMS 2.1.0.2 (22558)

Large Drawings

FIRST FLOOR

1 X Sliding Sash - BED1

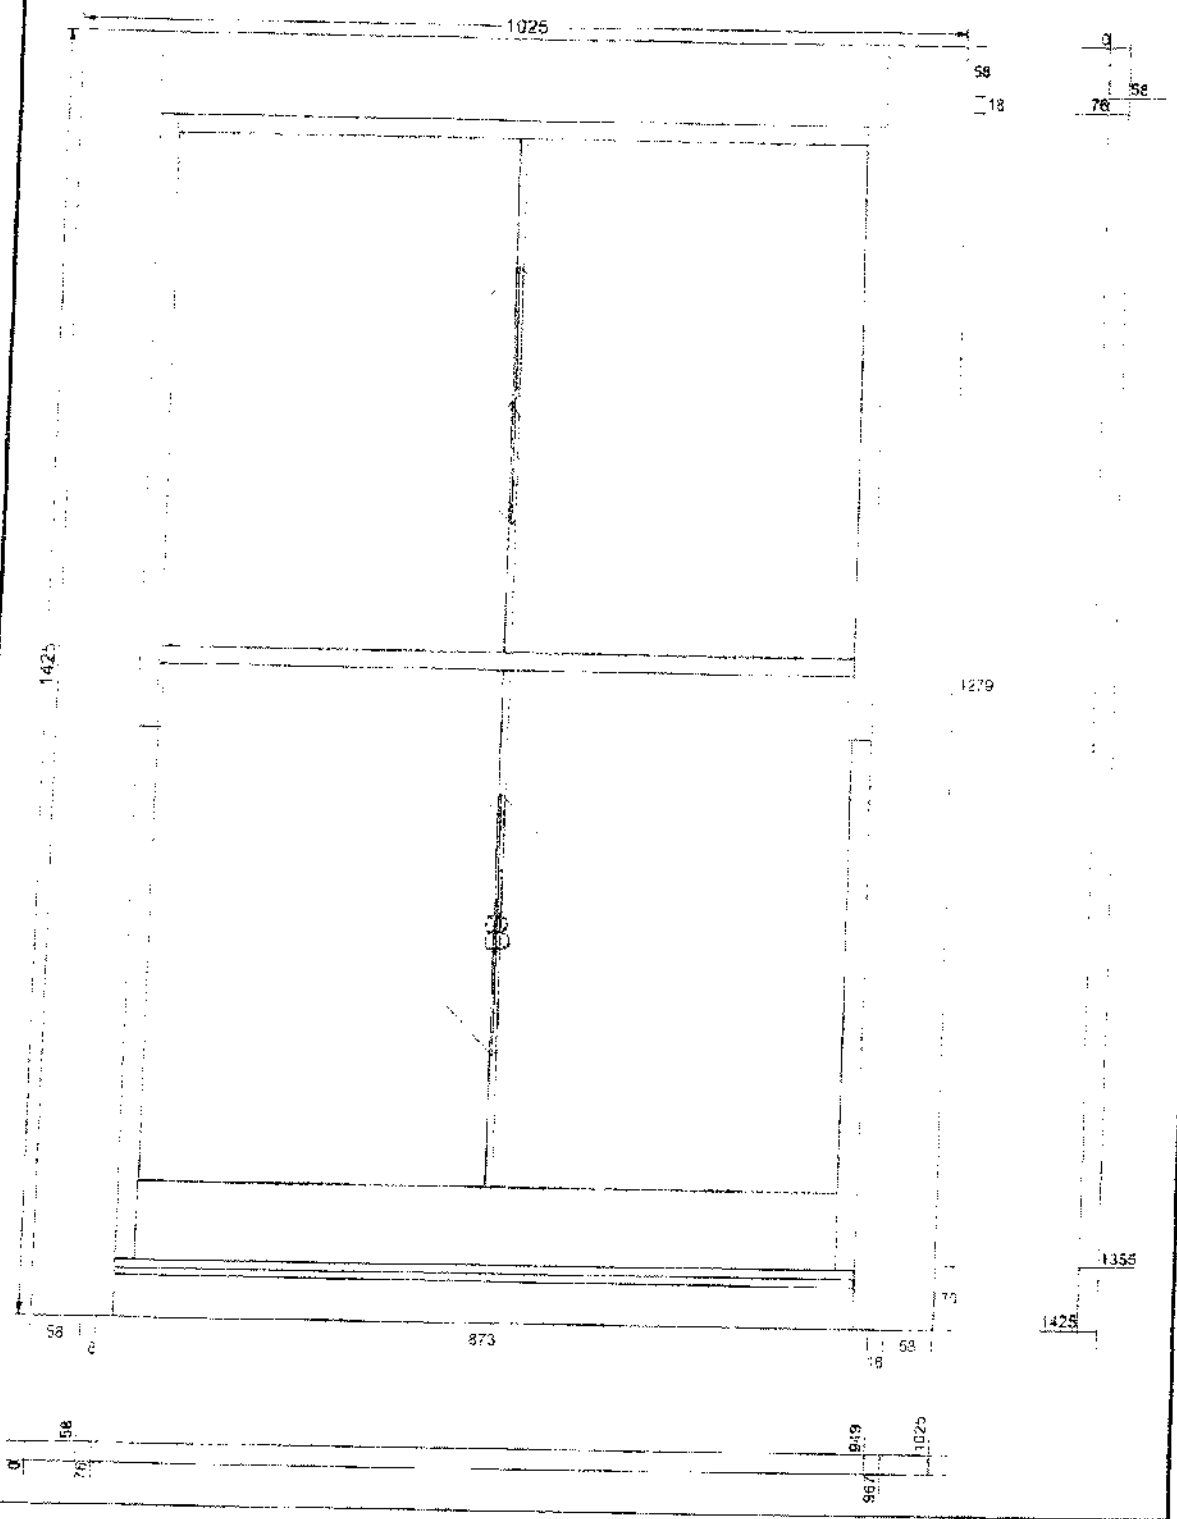

Large Drawings

SECOND FLOOR

1 X Sliding Sash - TOP BED

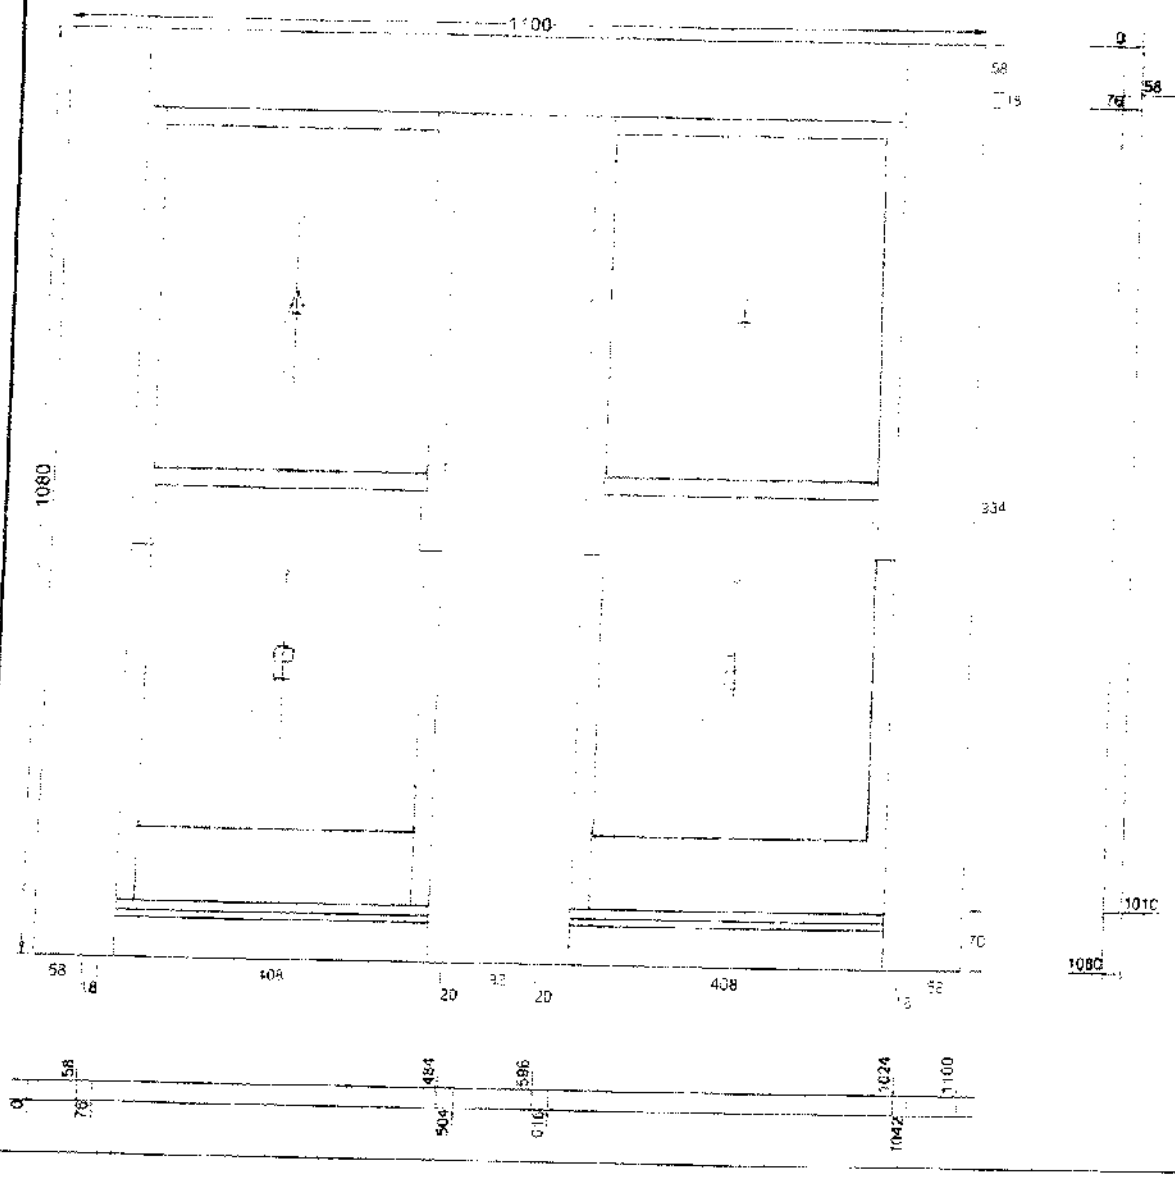

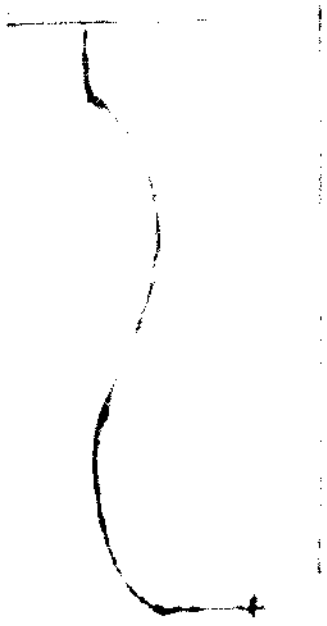

3 HORN IN TOP AND BOTTOM LIGHTS

GROUND FLOOR, FIRST FLOOR, SECOND FLOOR WINDOWS

2 NO WINDOWS 42" WIDE 56" HIGH
GROUND FLOOR AND 1ST FLOOR WINDOWS

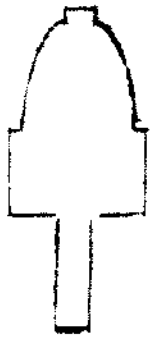

GLAZING BAR
1 3/4" x 3/4"

GROUND FLOOR WINDOW
FIRST FLOOR WINDOW
SECOND FLOOR WINDOW VERTICAL SECTION

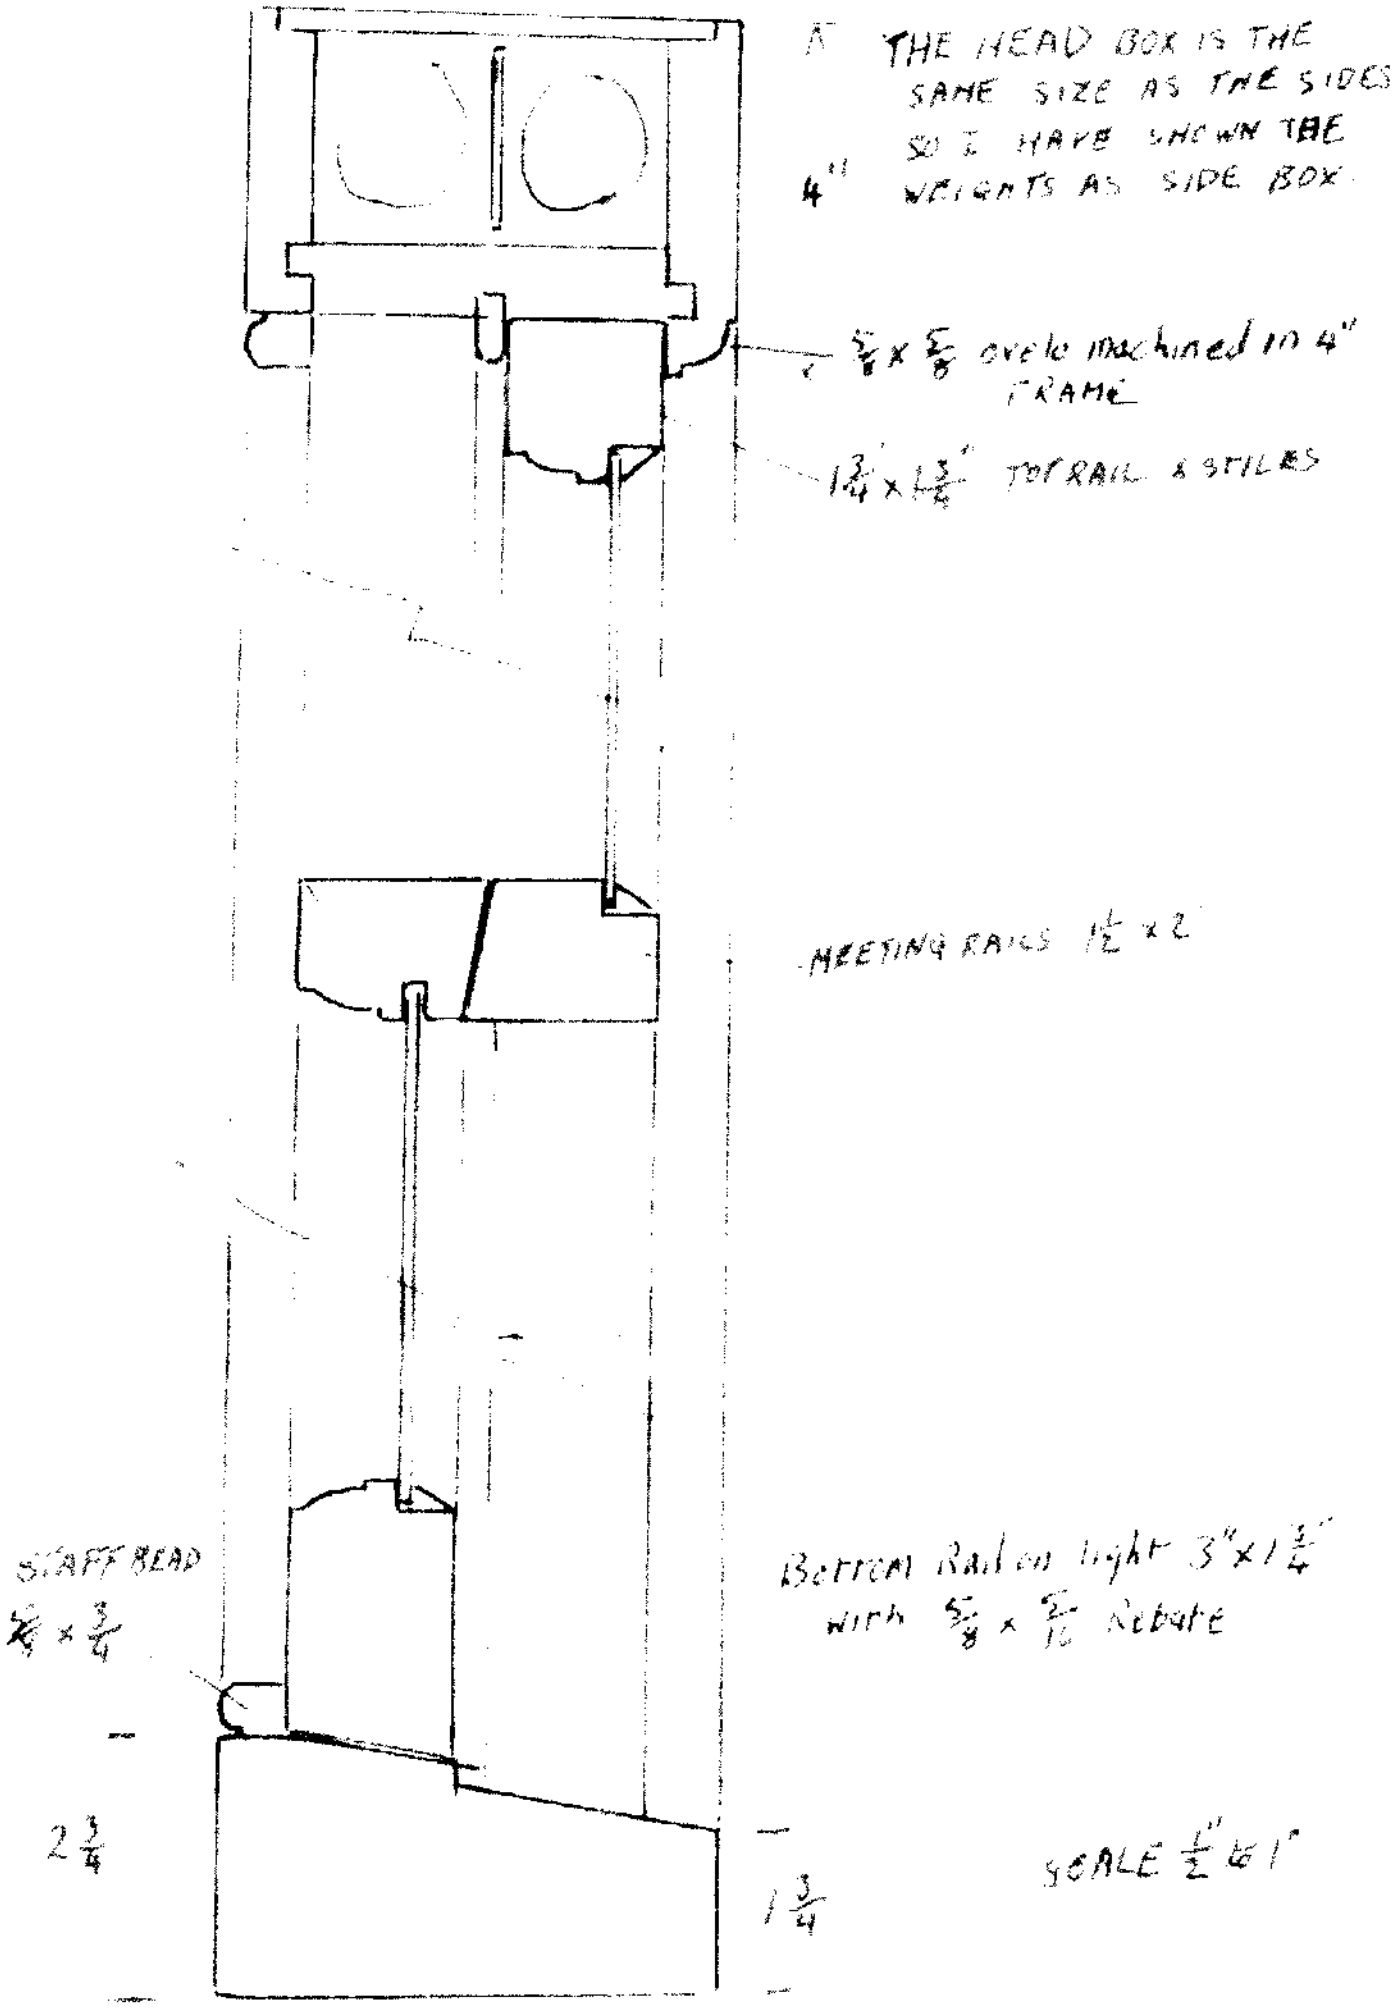

SECOND FLOOR WINDOW

FULL SILL

INSIDE

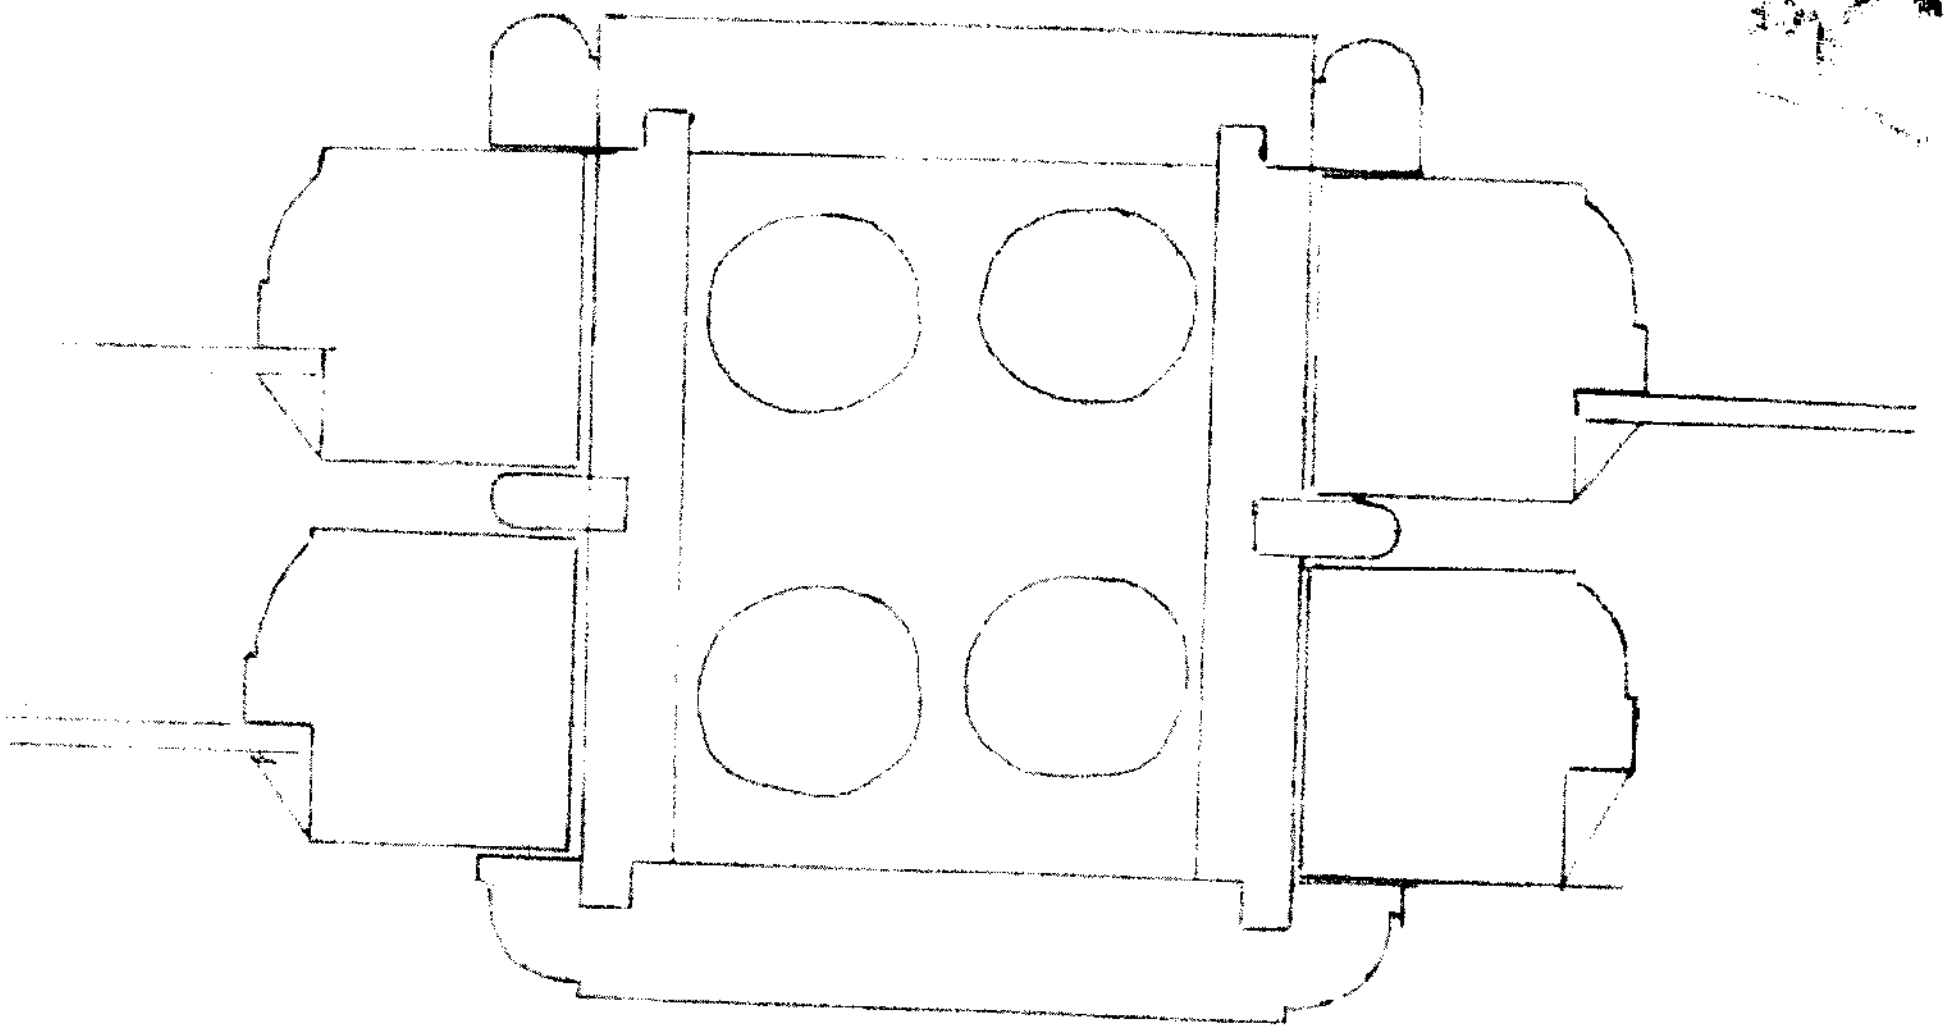

MIDLE SECTION OF TOP WINDOW
ALL REST OF FRAME IS SAME AS
1st & 2nd FLOOR

Scale 1:50

0 1 2 3 4 5

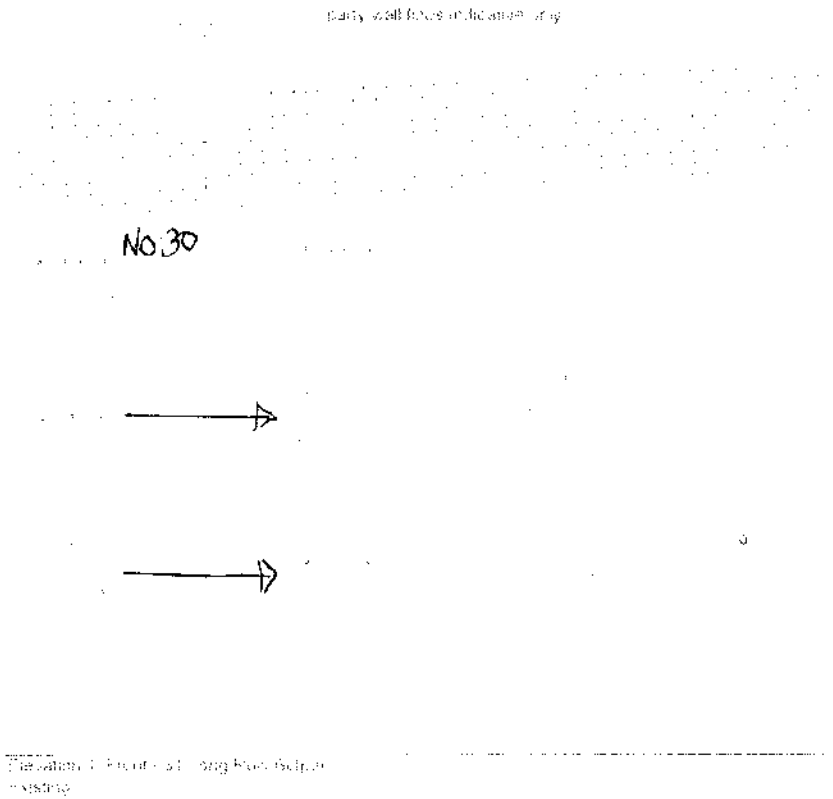

Elevation 1, Front - 31 Long Row Belper
Existing

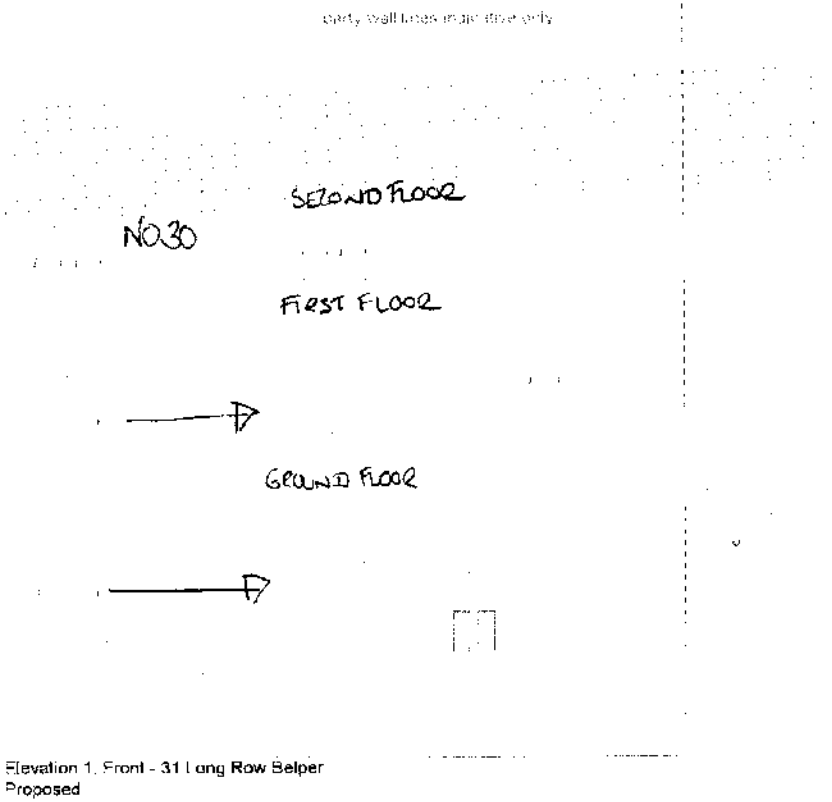

Elevation 1, Front - 31 Long Row Belper
Proposed

S.G ARCHITECTURAL DESIGN

Please note:

I do not require DG for the glazing on the front door. I did not notice that the architect had added this to the drawing. I did not ask him to.

For some reason when the drawing is printed the outline for the ground floor and second floor windows for the proposal are not clearly visible. However if you refer to the drawing that was e-mailed to your team the outline is clear visible.

You can also refer to the drawing of the neighbouring property (number 30) in the elevation drawing which has the same windows that are proposed.

Caroline Lewendon CLO 10/2/26

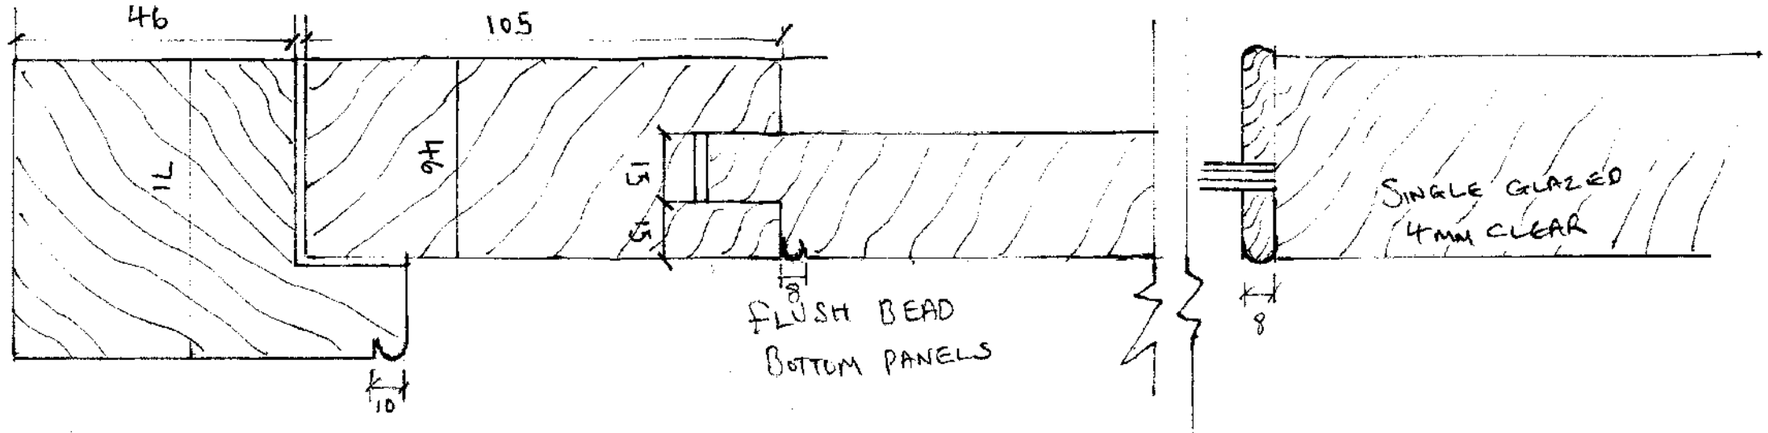

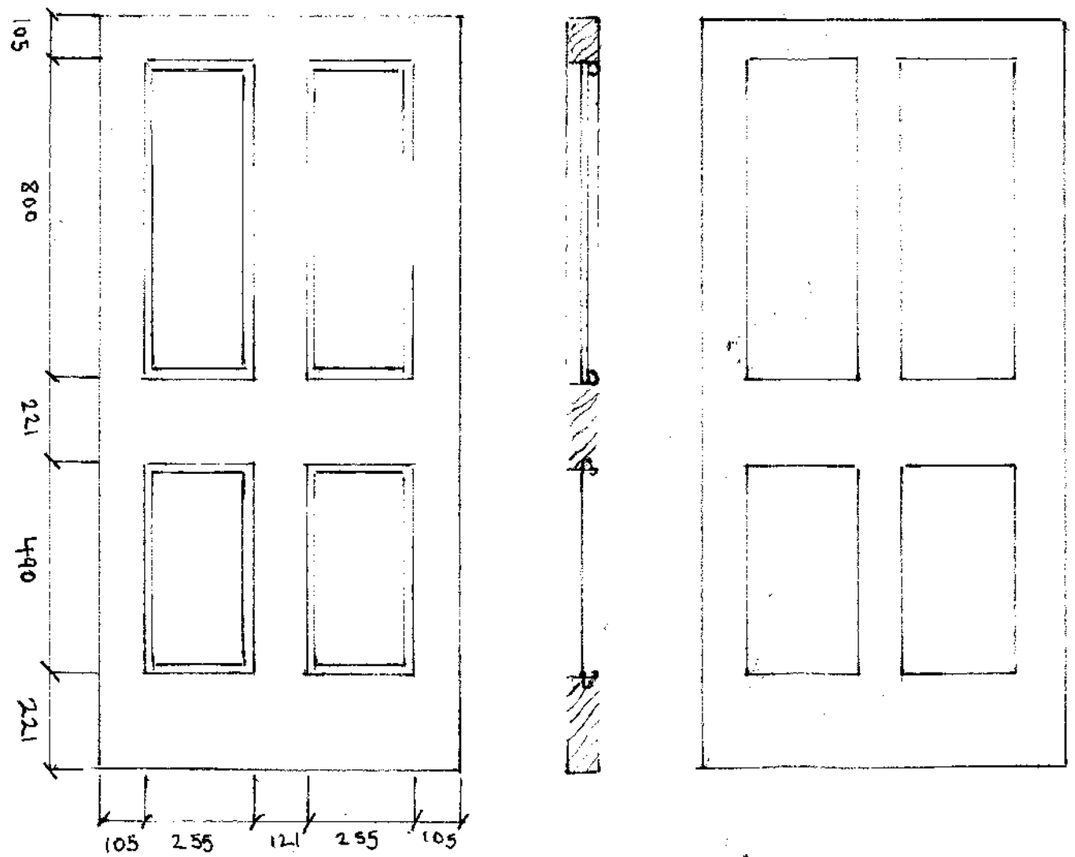

sections fine just need
shutt door dimm
↳ longer top panels