PROPOSED ELEVATIONS - BARNS A AND B_REV_F.


DWG. NO. 2430_027 SCALE. 1:100@A3

(ED) EXTERNAL DOORS

REPLACEMENT WITH GLAZED BIFOLD DOOR OPENING - EXISTING TIMBER DOOR REMOVED - EXISTING METAL HARDWARE RETAINED INSTITUTE - NEW FIXED TIMBER PANEL (VERTICAL CLADDING) TO EMULATE EXISTING TIMBER DOOR ABOVE GLAZED OPENING	ED-08

(EW) EXTERNAL WINDOWS

REPLACEMENT WINDOW	EW-23
REPLACEMENT WINDOW	EW-28
REPLACEMENT WINDOW	EW-29

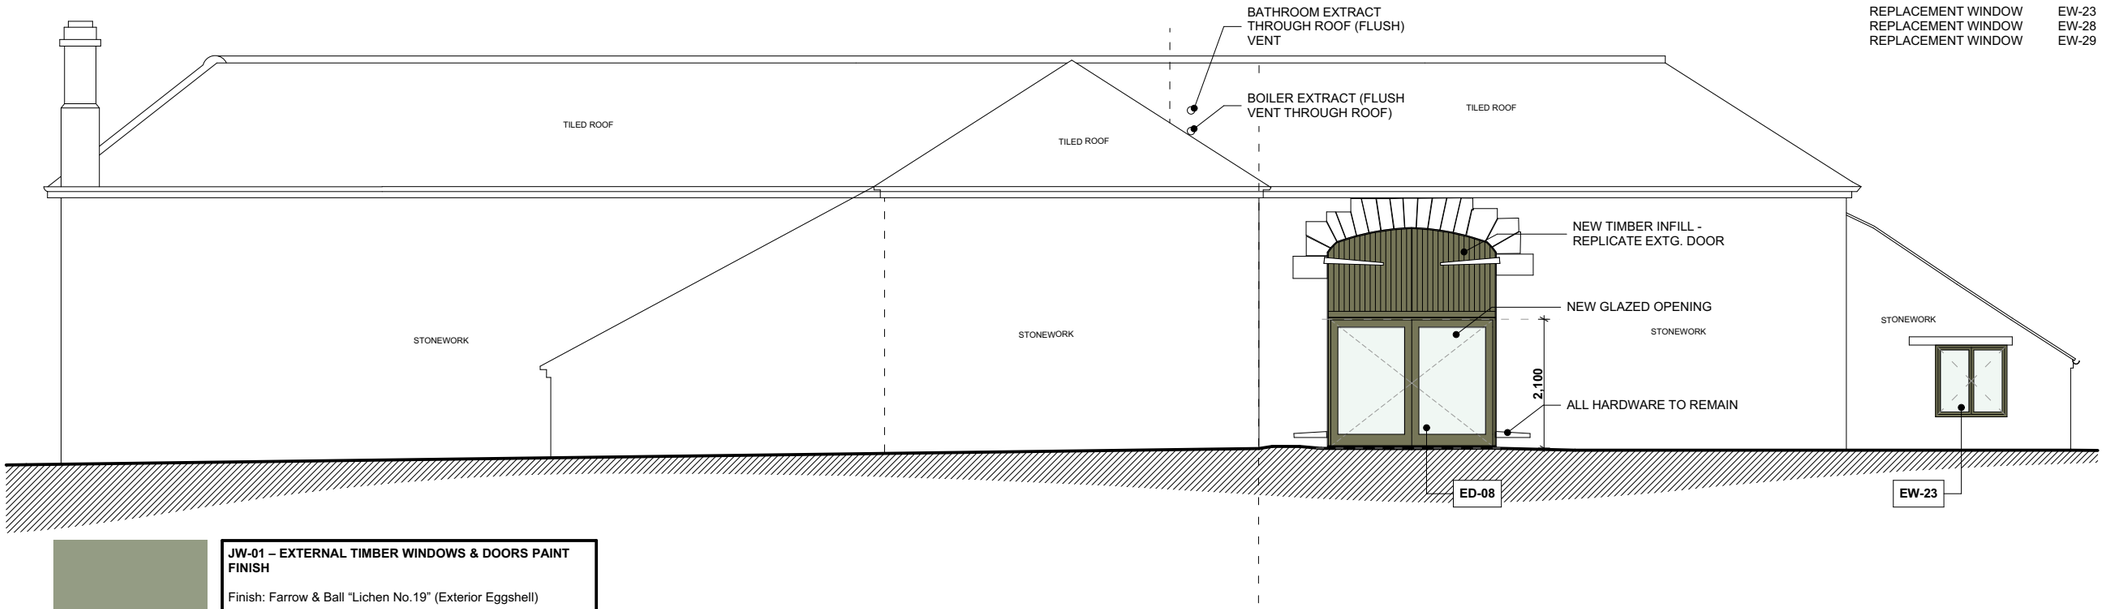


JW-01 – EXTERNAL TIMBER WINDOWS & DOORS PAINT FINISH

Finish: Farrow & Ball "Lichen No.19" (Exterior Eggshell)

E8 NORTH EAST ELEVATION PROPOSED

1:100

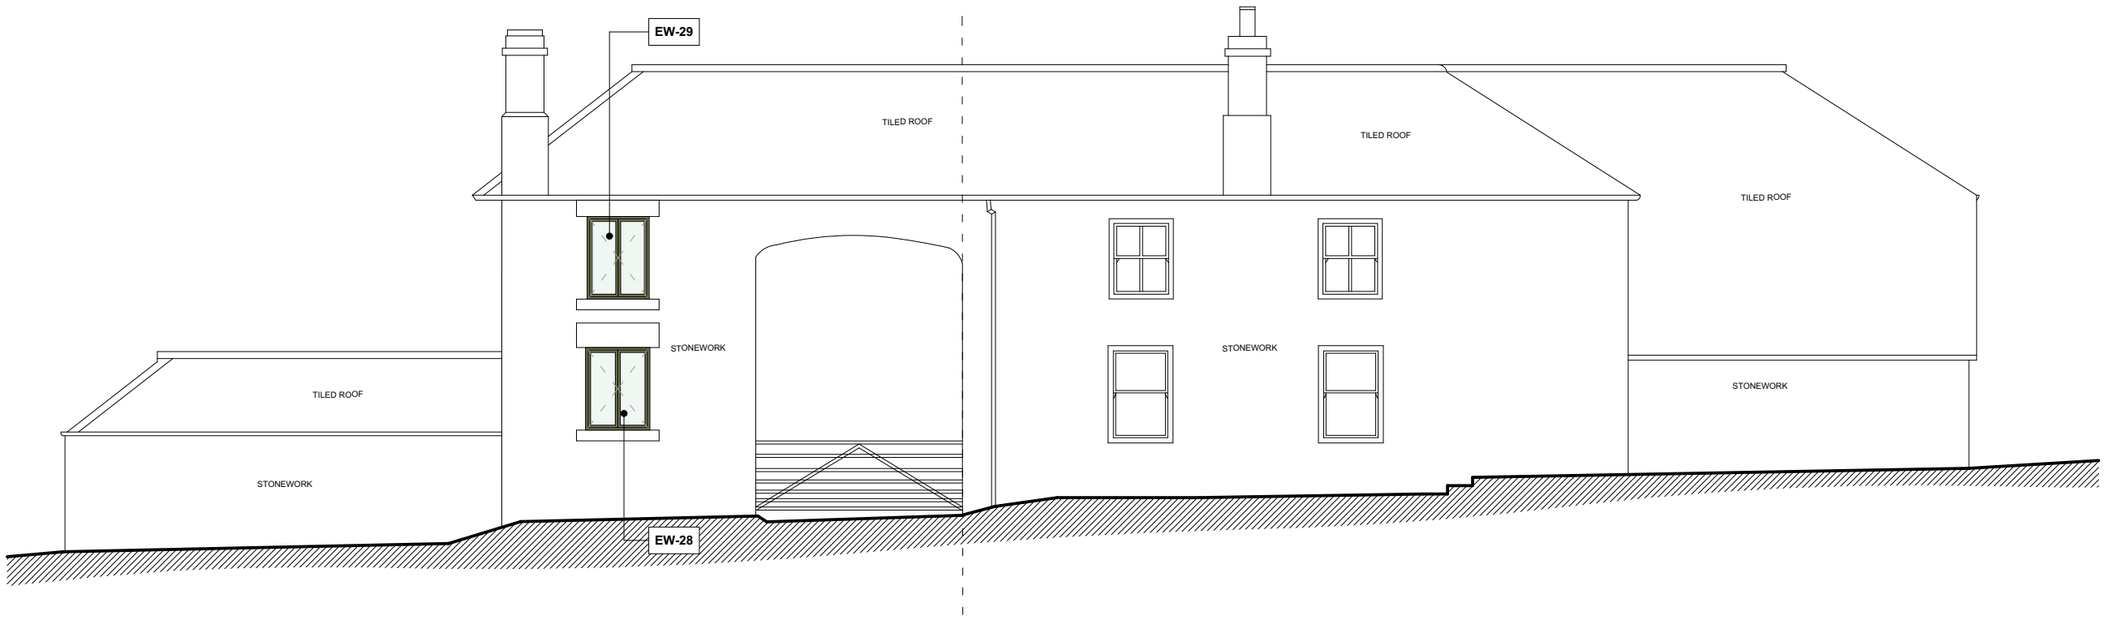

E7 SOUTH EAST ELEVATION PROPOSED

1:100

COPYRIGHT ©
This drawing is copyright and issued to you in confidence. It must not be copied, used or disclosed, in whole or in part, to third parties without our written permission. It remains the property of JERVIS DESIGN LIMITED, Registered office: Suite 10, Chester Court, Alfreton Rd, Derby DE21 4AB. Company registration number: 12978017, and must be returned on request.

DIMENSIONS NOTE:
All dimensions are in millimetres unless stated otherwise. If in doubt ask. Do not scale from this drawing.

SURVEY NOTE:
Drawing based on inherited information. All dimensions and levels to be checked prior to any work commencing on site.

GENERAL NOTES:
1. Any changes to the drawn drawing during construction should be recorded and reported to JERVIS DESIGN LIMITED immediately.
2. All works by the contractor must be carried out in a way such that all requirements under the heath and safety at work act are satisfied.
3. All work to be carried out in compliance with the requirements of the relevant statutory authorities and regulations.

0m 1 2 3 4

SCALE 1:100

Rev.	By.	Date.	Description.

DESIGN ARCHITECTS
01332 505238
jervisdesign.com
18 Duffield Rd, Derby DE1 3BB

CLIENT.

S&D SERVICES LTD

PROJECT.

FIRS FARM

DRAWING TITLE.

PROPOSED ELEVATIONS - BARNS A AND B_REV_F

DATE PUBLISHED.	SHEET SIZE.	DRAWN BY.	SCALE.
24/03/2026	**A3**	**PJ**	**1:100**

STATUS.

PLANNING

PROJECT NUMBER_DRAWING ID_REVISION.

2430_027