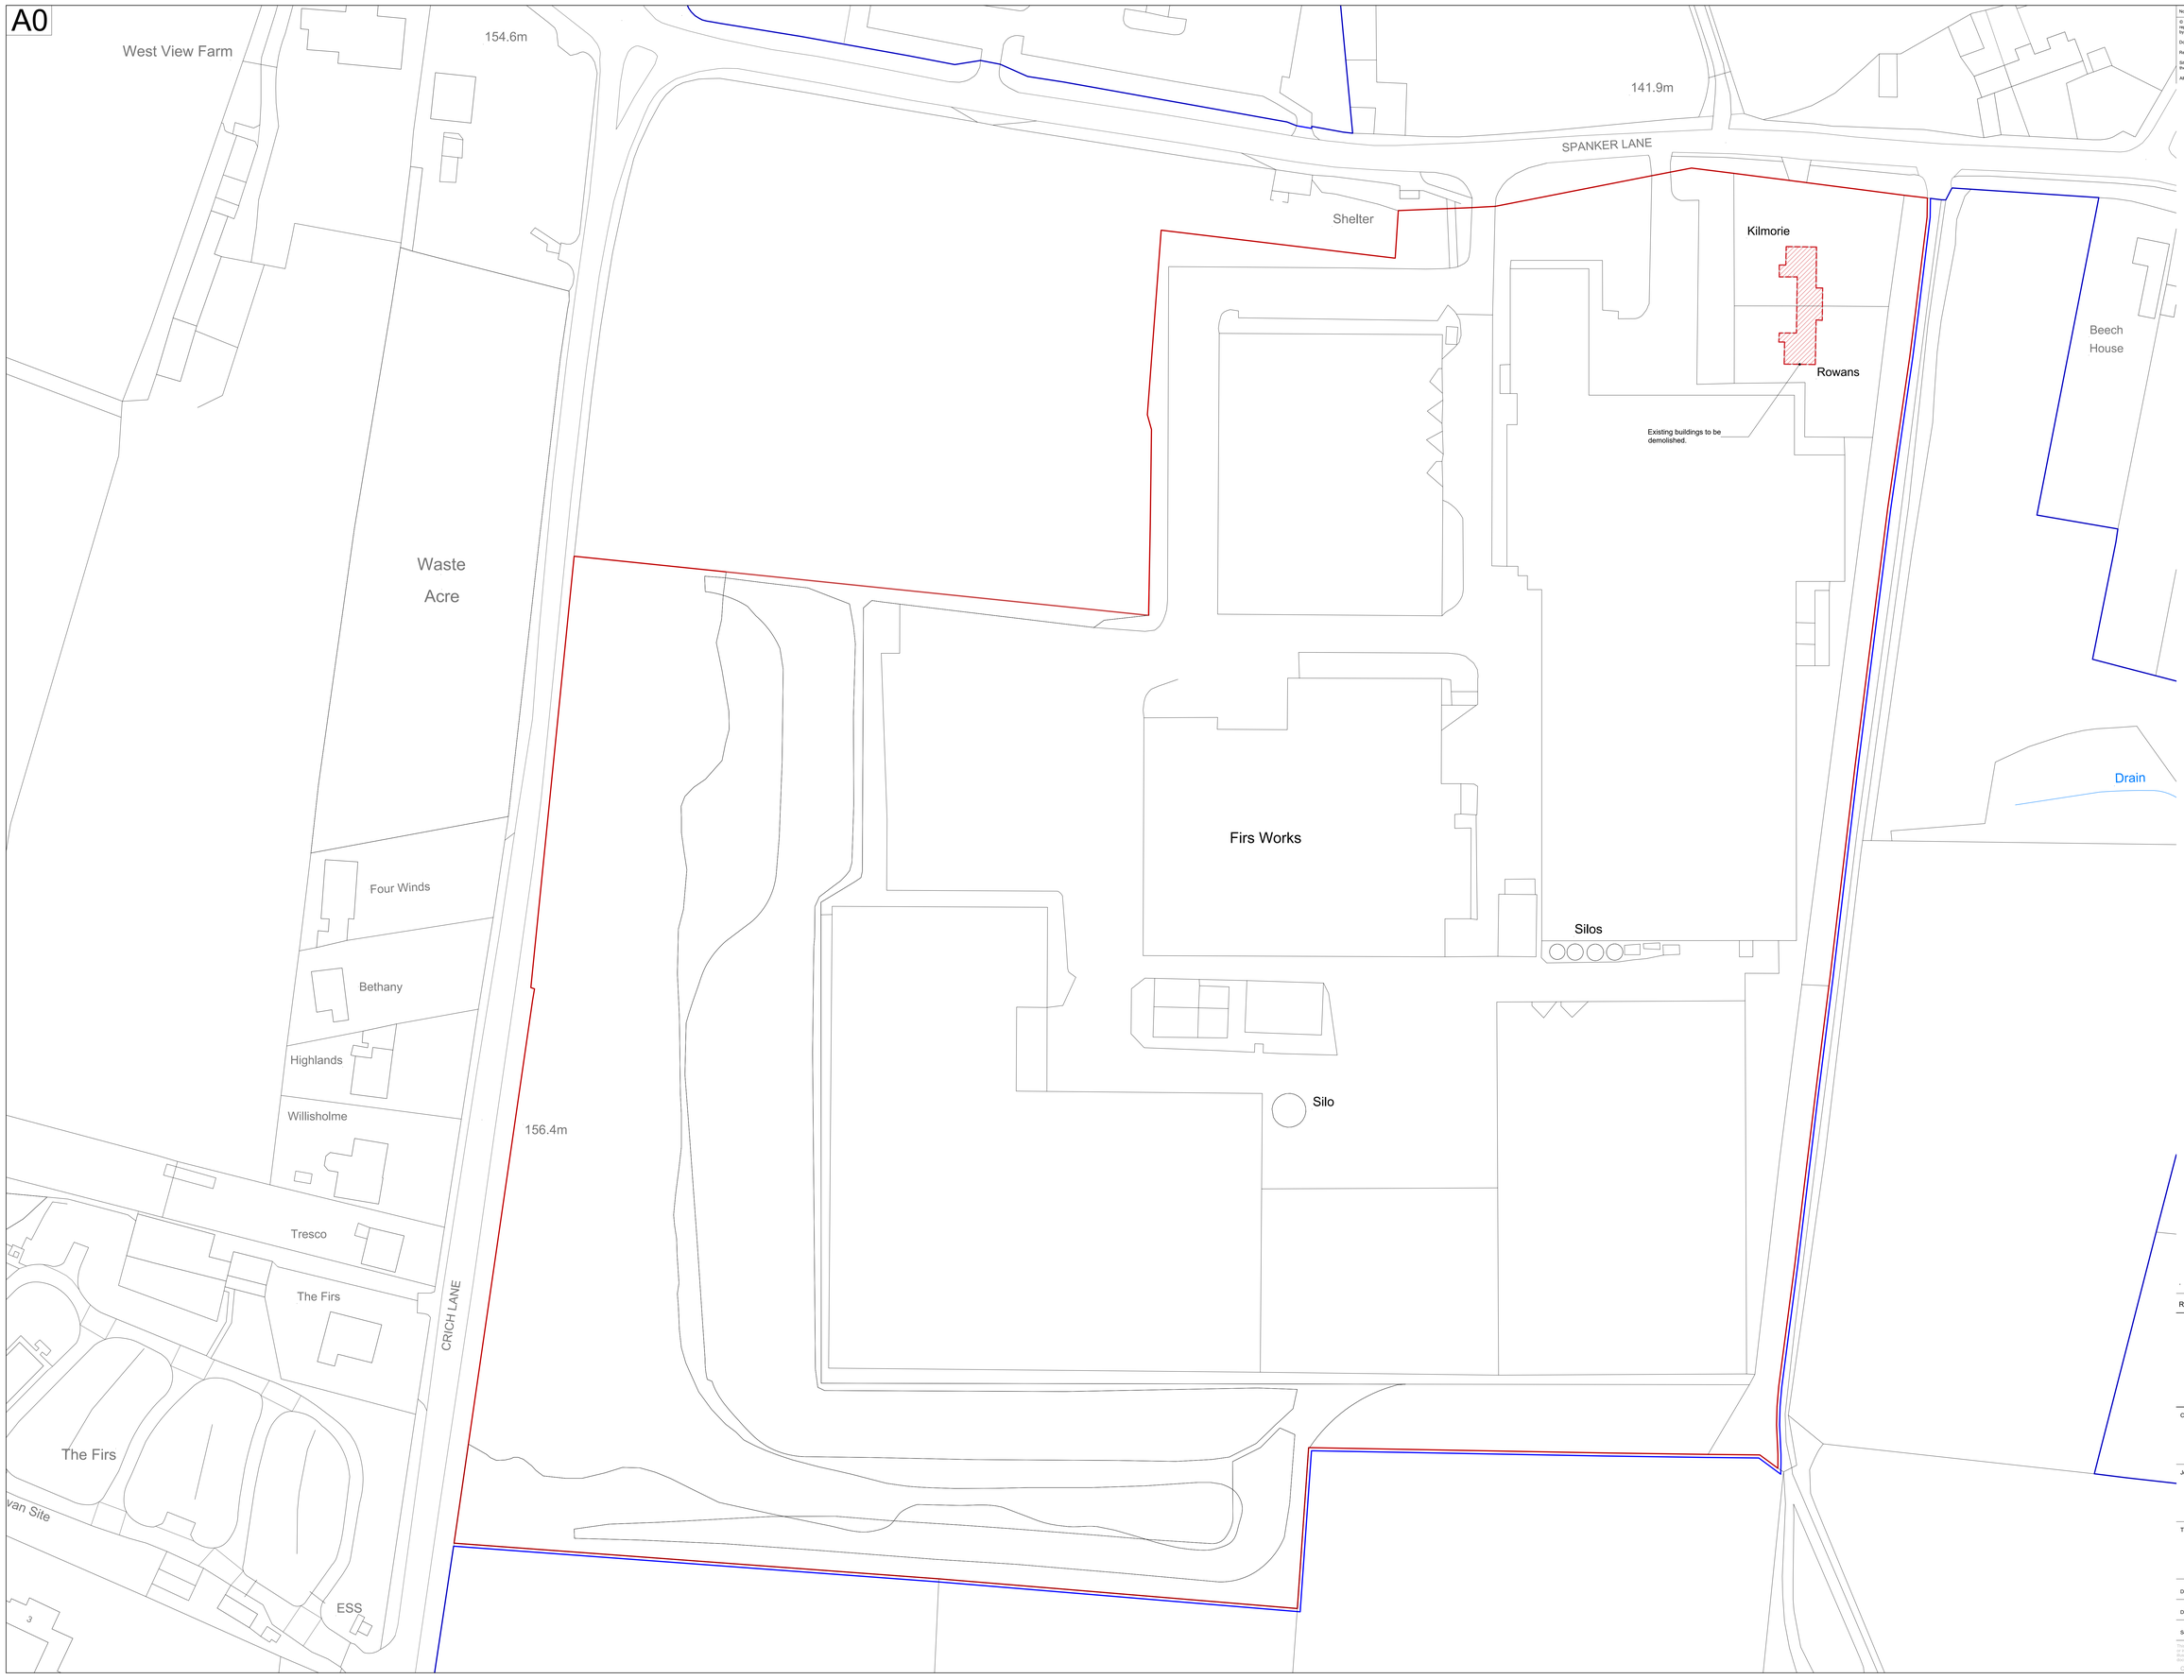

Notes:

© This drawing and the building works depicted are the copyright of Urban Plus Ltd and may not be reproduced or amended except by written permission. No liability will be accepted for amendments made by other persons.

Do not scale this drawing - Work to figured dimensions only.

Report any discrepancies immediately.

Site boundaries have been generated from OS data and Agents brochure. Reliance can not be given on the accuracy and boundary locations are subject to change.

All boundaries to be agreed on site with the Client and set out by Land Registry prior to acquisition.

PLANNING ISSUE

Rev.	Description.	Date.
.	.	.

urbanplus+

URBAN PLUS LIMITED
Cattermole Holdings | Market Place | Codnor | Derbyshire | DE5 9QA
Email: info@urbanplus.uk.com

Client:
GARNER HOLDINGS LTD

Job:
FIRS WORKS
SPANKER LANE
NETHER HEAGE

Title:
IMPLEMENTATION WORKS PLAN

Drawn:	BS	Project:	23.12
Date:	MARCH_26	Drawing:	P100
Scale:	1:500@A0	Rev:	/

This drawing is the property of Urban Plus Ltd and must not be copied or reproduced in any way in whole or in part without the express permission of Urban Plus Ltd in writing. This drawing is intended as an illustration only and is not to be taken as a representation made or negotiating sales or as part of contract documents.

COPYRIGHT © COPYRIGHT URBAN PLUS LTD