© Crown Copyright and database rights 2025 OS Licence no. 100059809

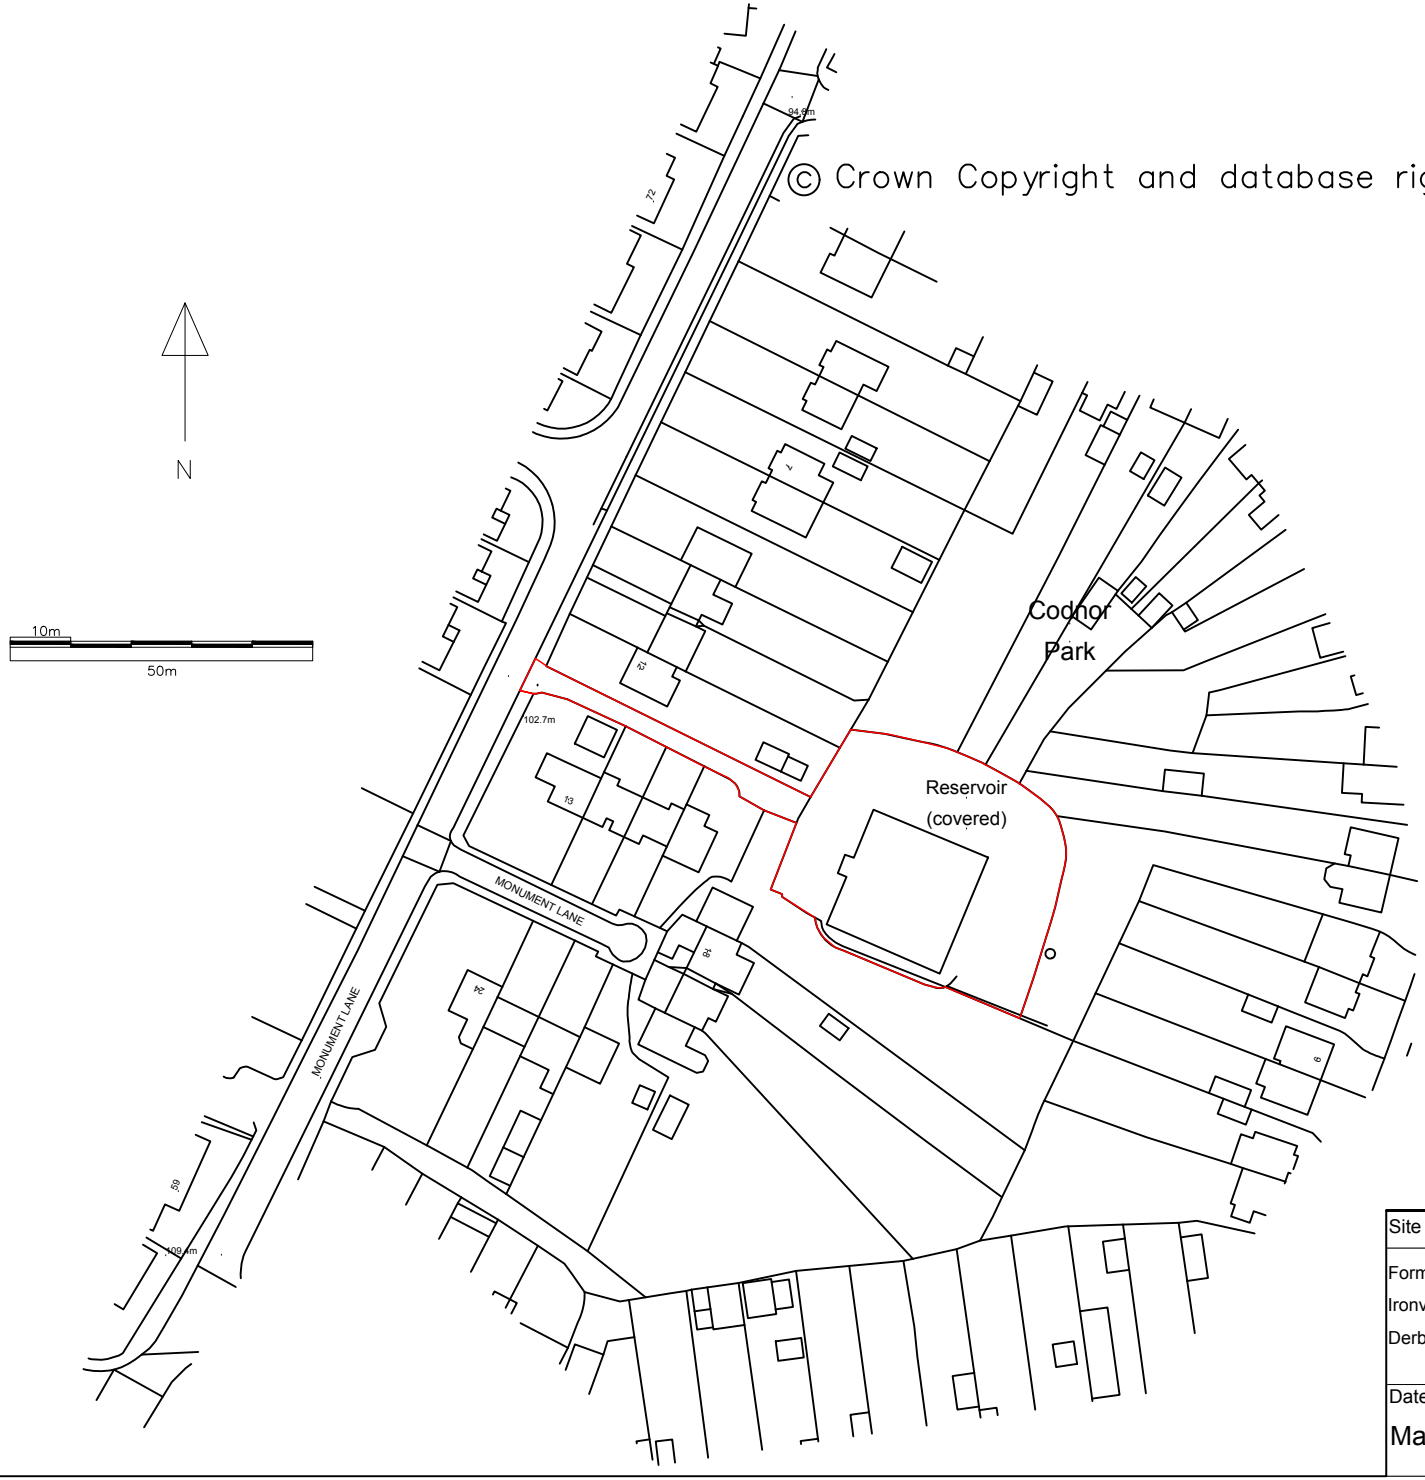

Site Address:	Drawing Title:	Drawing No: 001
Former Reservoir Site Ironville Derbyshire	Site Location Plan All measurements to be checked on site.	
	JF / CN	JF Planning 45 Bakehouse Lane Ockbrook DE723RH jamie@jfplanning.com 07800834034.
Date: March 2026	Scale: 1:1250	