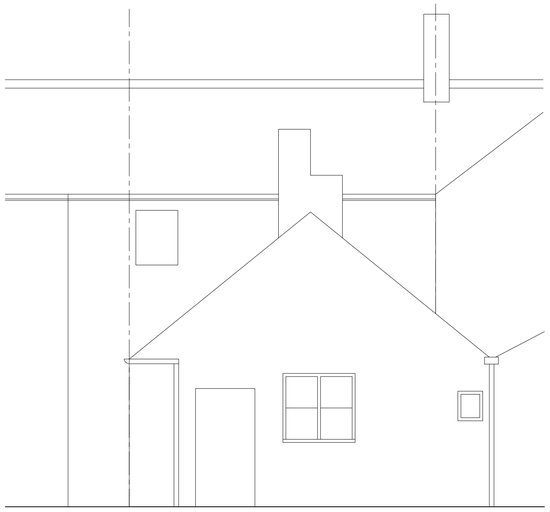

REAR ELEVATION

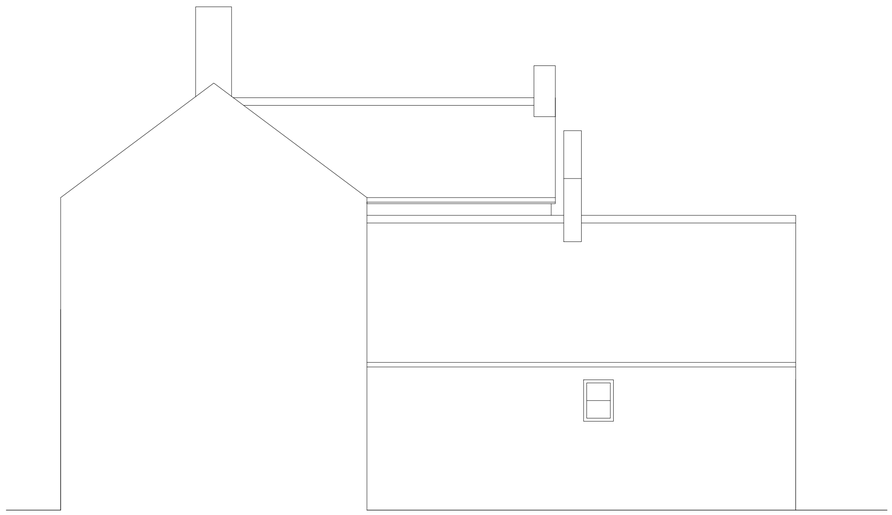

SIDE ELEVATION

0 5000 10000

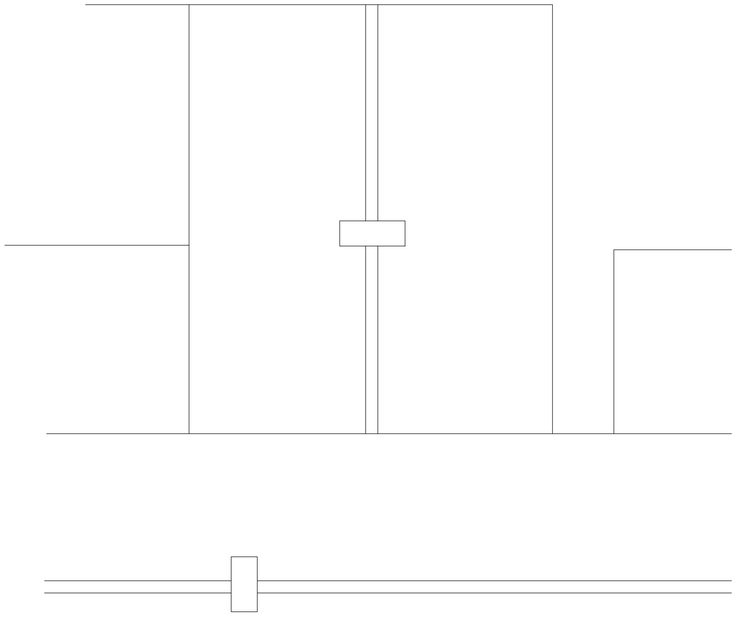

ROOF PLAN



SIDE ELEVATION

REV.	DATE	DRAWN
–	–	–

ANTONY THOMPSON
ARCHITECTURAL SERVICES

48 ST JAMES CLOSE
HANSLOPE
MILTON KEYNES, MK19 7LF
EMAIL:ATARCHSERV@GMAIL.COM
MOB: 07740099717

TITLE: PLANS/ELEVATIONS AS EXISTING		A1
CLIENT MR J FOOTMAN	DATE 30.03.26	DRAWN AT
PROJECT ALTERATIONS AT 2A CHAPEL ST DERBY –	JOB No. 996	SCALE 1:50
	DWG No. 001	REV. –

Figured dimensions to be used in preference to scaled sizes. All dimensions must be checked by contractor before commencing work on site. No deviation from this drawing will be permitted without the written consent of the architect. The copyright of this drawing remains with the architect and may not be reproduced in any form without prior written consent.