Scale 1:50
Existing
Garden

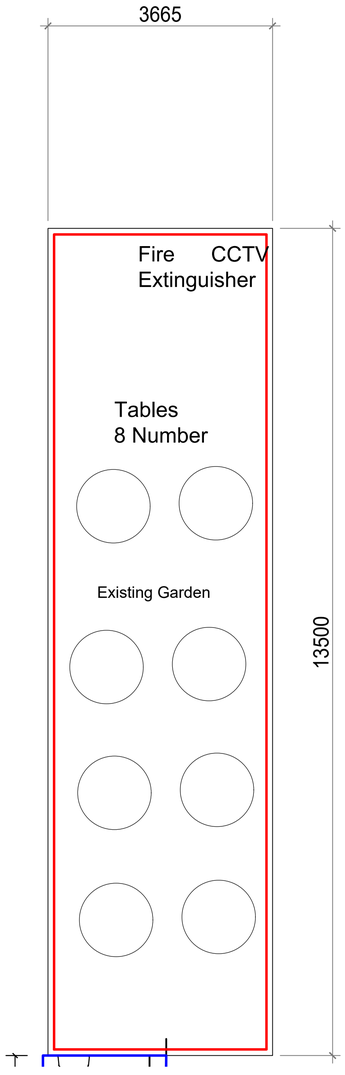

Scale 1:50
Proposed
Beer
Garden

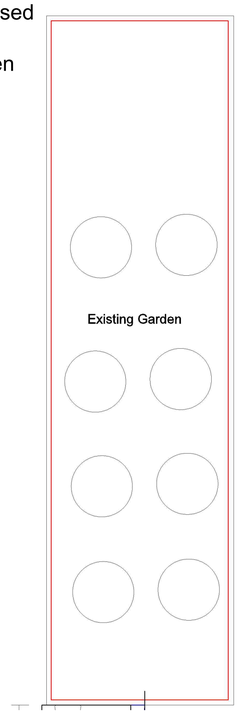

Scale 1:50



EXISTING & PROPOSED
FRONT ELEVATION



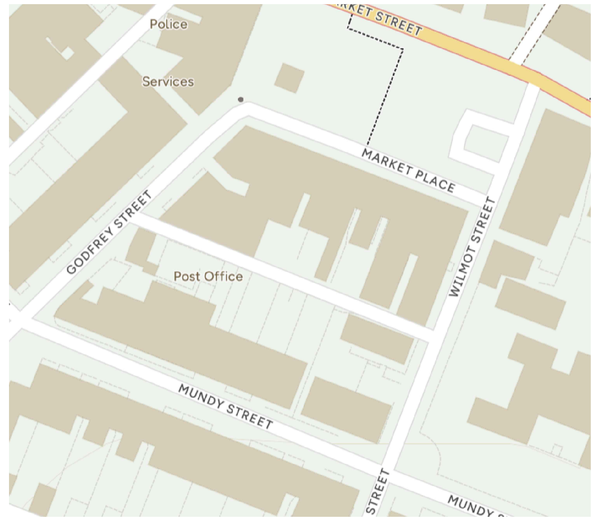

Note
No Alterations to existing Building as proposal is just for beer garden

07/04/26	DD	front elevation removed,proposed & existing added	03
14/03/26	DD	scale updated to 1:50 Street plan with names added	02
30/10/25	DD	CCTV & Fire Ext updated Bar outline added	01
06/10/25	DD	First drawn	00
Date	Rev By	Description	Rev No.

Drawing Title: Planning approval plans

Drawing No: Stanton Cask-001		Revision: 02
Drawn By: DD	Date: 05/10/2025	Scale: (A1) As Noted

Status: Planning Rear Beer Garden

Contract: The Stanton Cask ltd

Client: Andy Steve

The Stanton Cask
33 Market Place
Heanor
Derbyshire