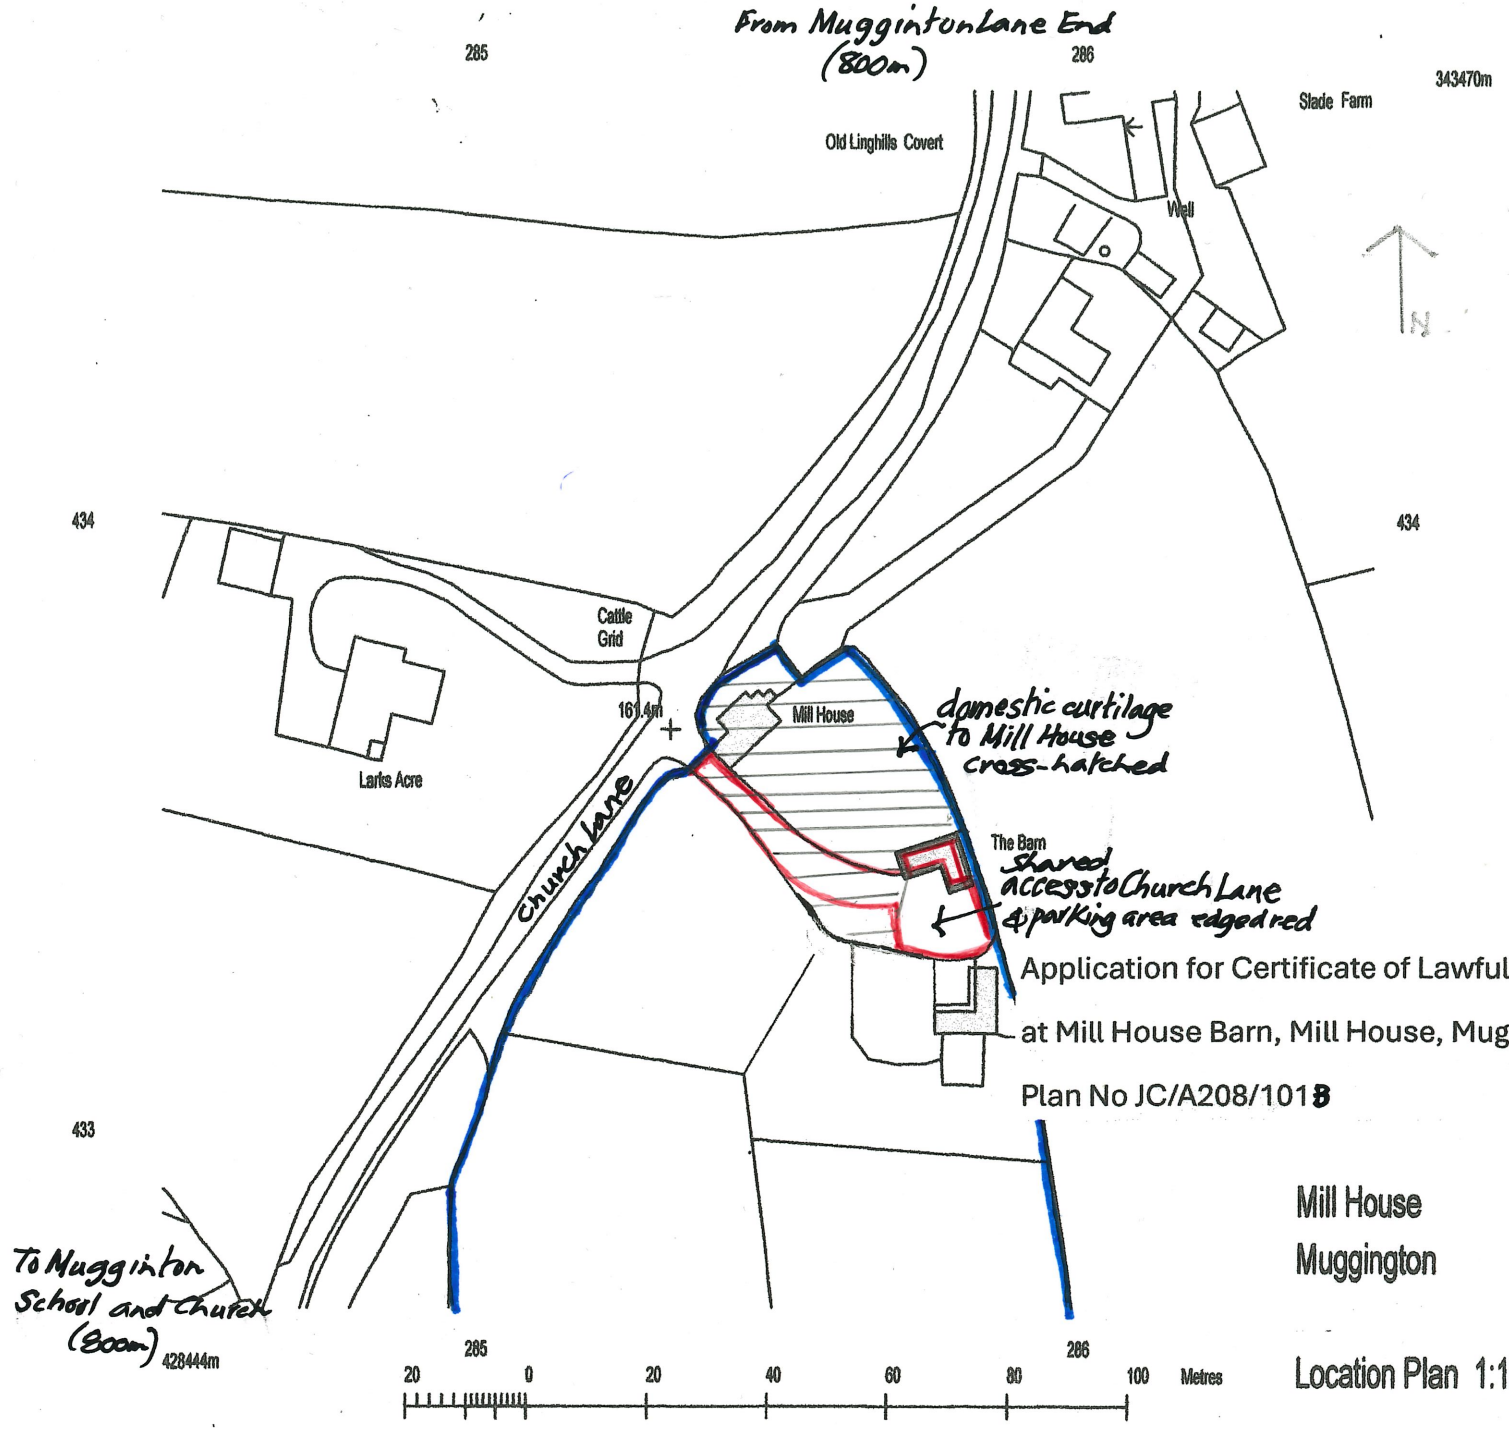



Application for Certificate of Lawful Existing Use or Development

at Mill House Barn, Mill House, Mugginton, Derbyshire DE6 4PL.

Plan No JC/A208/1013 April 2026

Mill House
Mugginton

Location Plan 1:1250