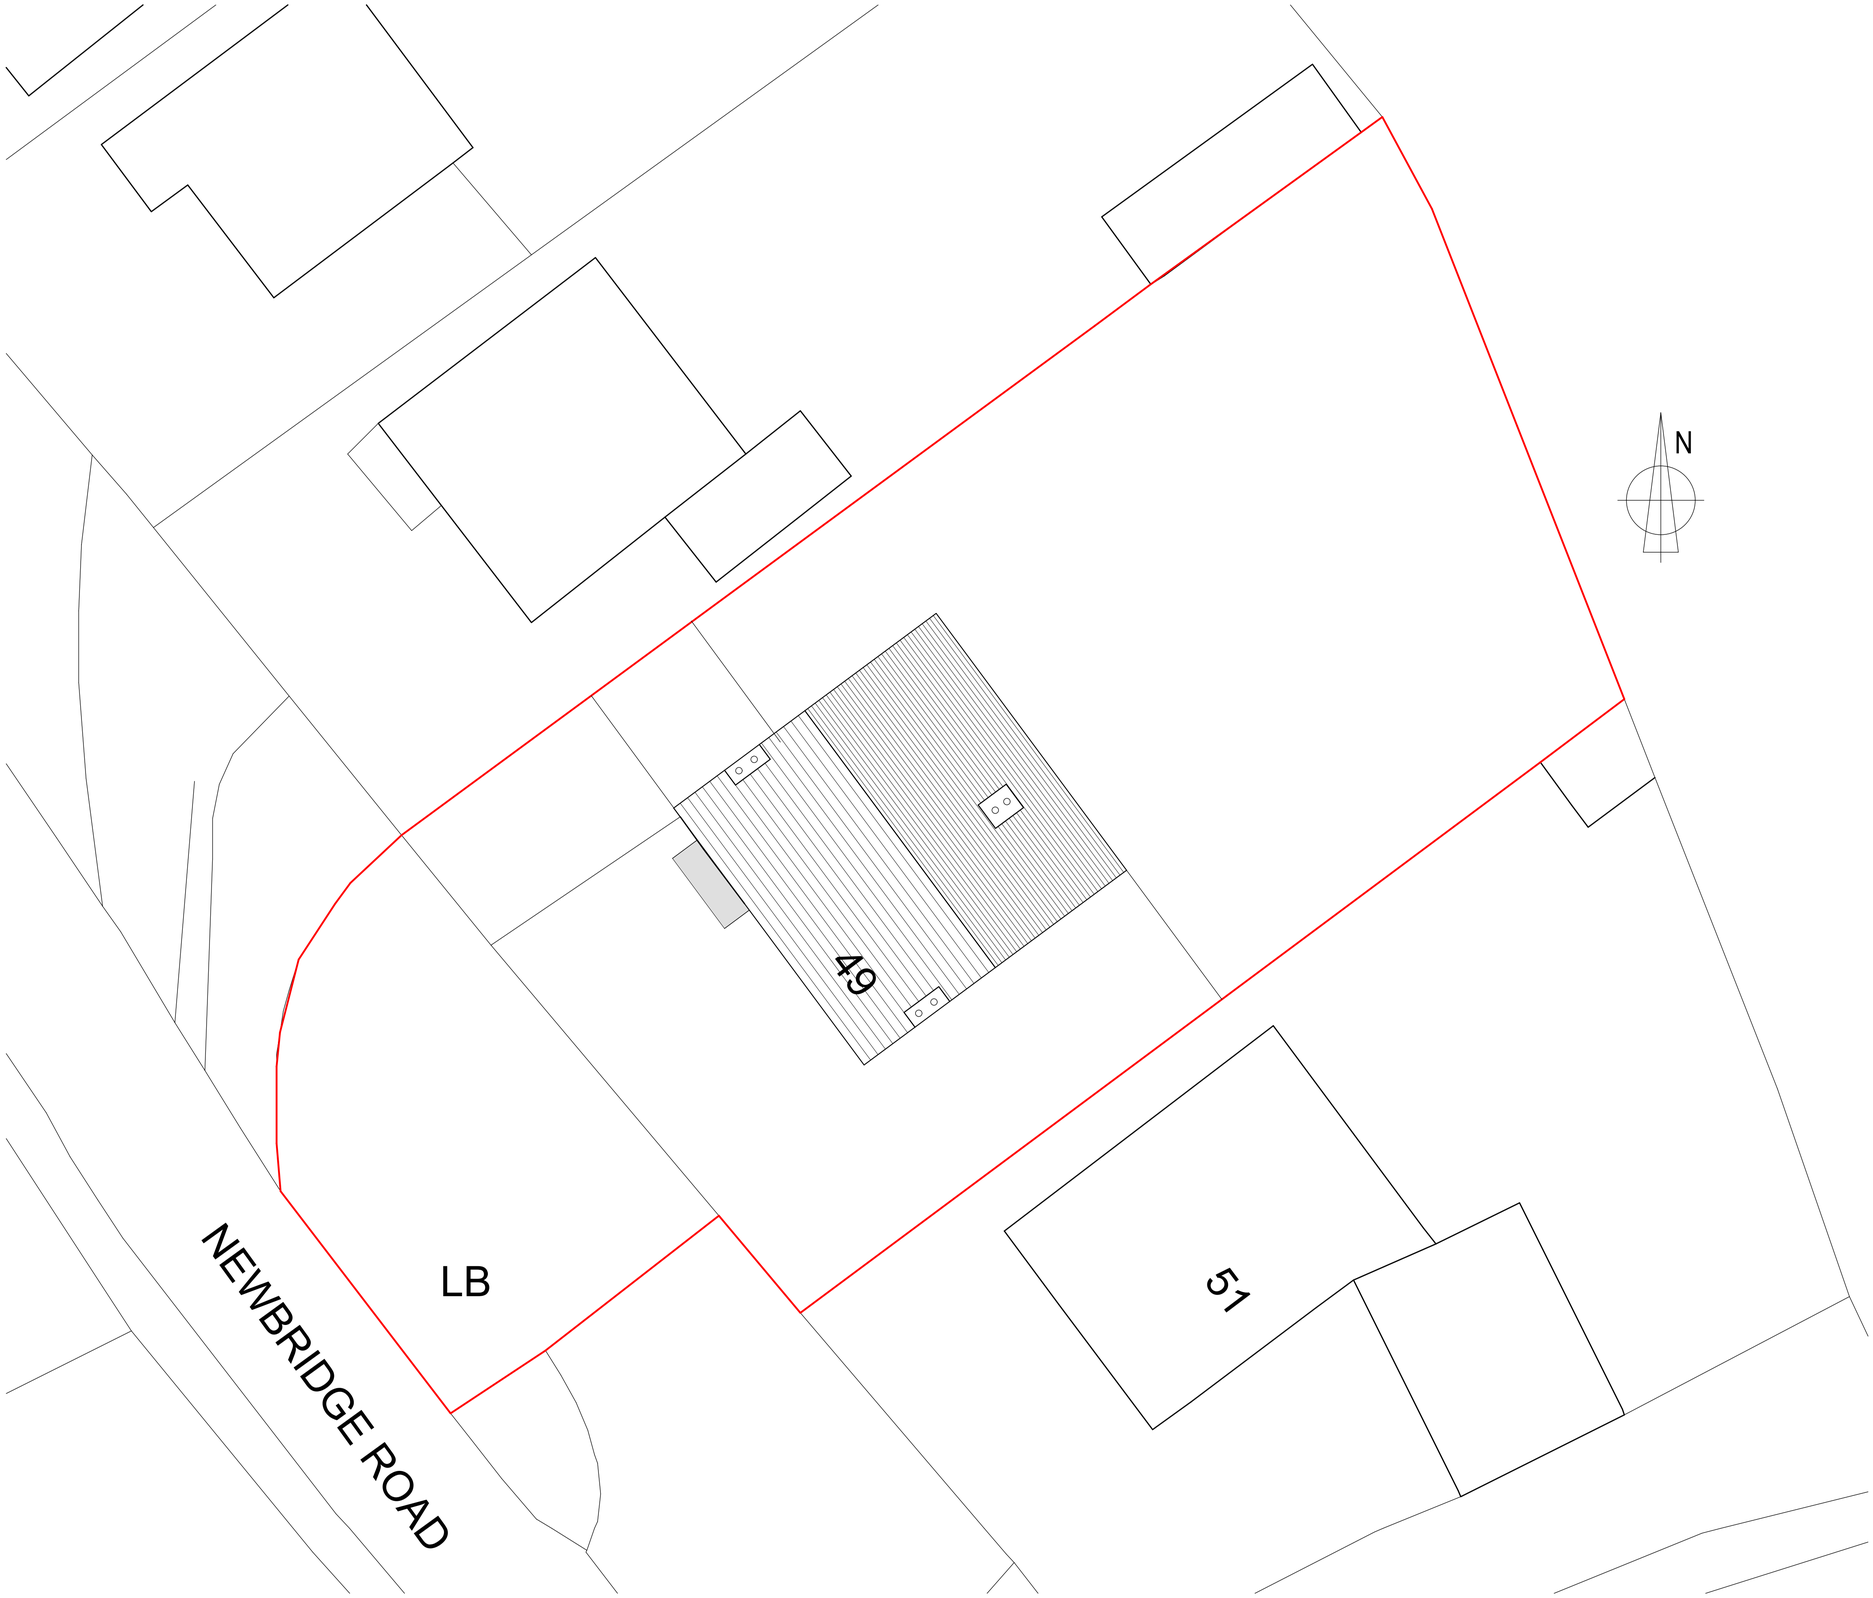


Job: 49 Newbridge Road, Ambergate, Belper, DE56 2GR			
Stage: PLANNING	Drawing: Existing Block Plan		
Date: 07/04/26	Scale: 1:100 @ A1	Drawn No: 26-359-P08	Rev: -

WAKE Conservation Ltd, 109 Central Avenue, Nottingham, NG7 7AG
www.wakeconservation.co.uk, mike@wakeconservation.co.uk, 07846914492

WAKE CONSERVATION